I, THE UNDERSIGNED HEREBY CERTIFY THAT THE TOPOGRAPHY SHOWN HEREON, INDICATED BY ONE FOOT CONTOURS & ELEVATIONS, REPRESENTS AN ACTUAL FIELD TOPOGRAPHIC SURVEY MADE BY ME ON THE 22ND DAY OF MARCH, 1992 AND THAT THE ELEVATIONS WERE TAKEN AT APPROIATE INTERVALS AND THAT AS OF THAT DATE THEY EXISTED AS SHOWN HEREON.

J.M. Peter

Reviewed and Accepted
LAKE COUNTY GENERAL HEALTH DISTRICT
Date March 27, 1992
JOEL LUCIA, R. S., M. P. H.
Health Commissioner
By N. Neehus

SEWAGE DISPOSAL PERMIT MUST BE OBTAINED BY A LAKE COUNTY LICENSED INSTALLER BEFORE INSTALLATION IS STARTED.

LOW YIELD WATER FIXTURES REQUIRED ON ALL:
__ Shower Head
__ Toilet

A. To be brought to finished grade
1. Septic tank manhole covers
2. Splitter box cover
3. Distribution box cover

B. No footer drains or downspouts to be discharged into septic tanks
C. All waste water to be discharged into septic tanks

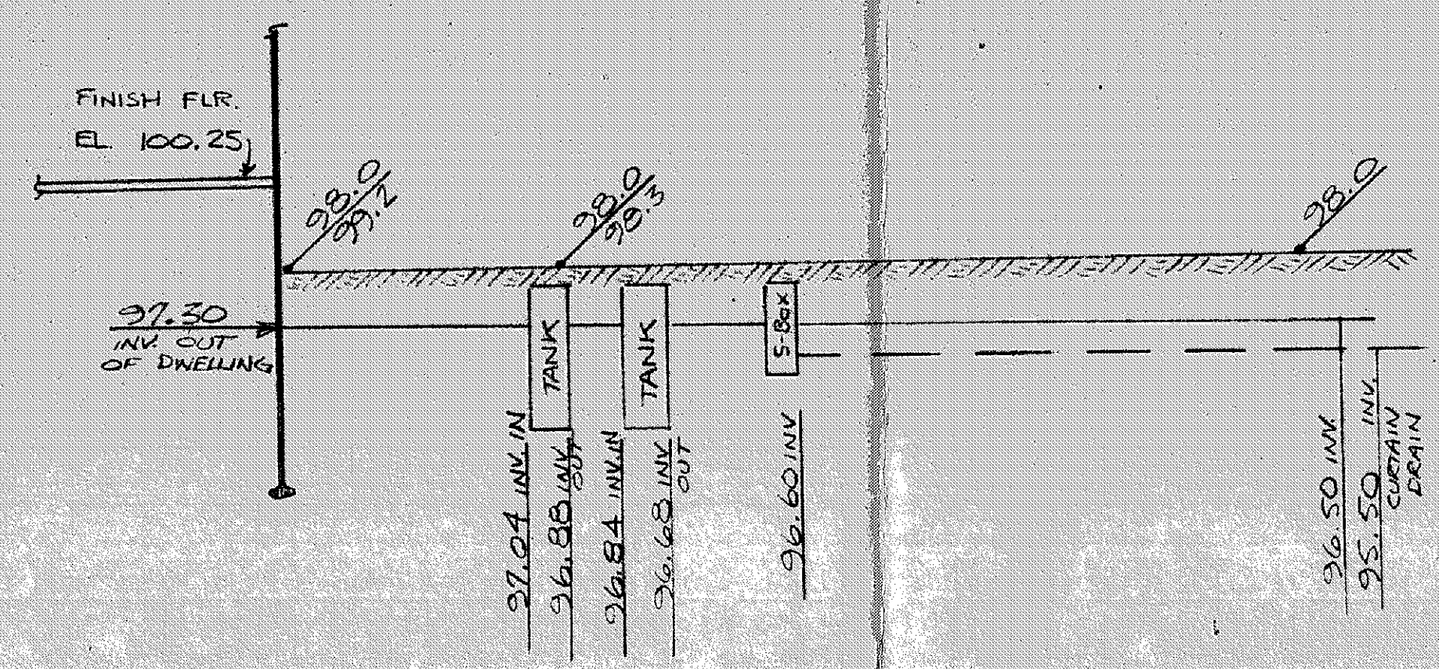

SEPTIC SYSTEM PROFILE

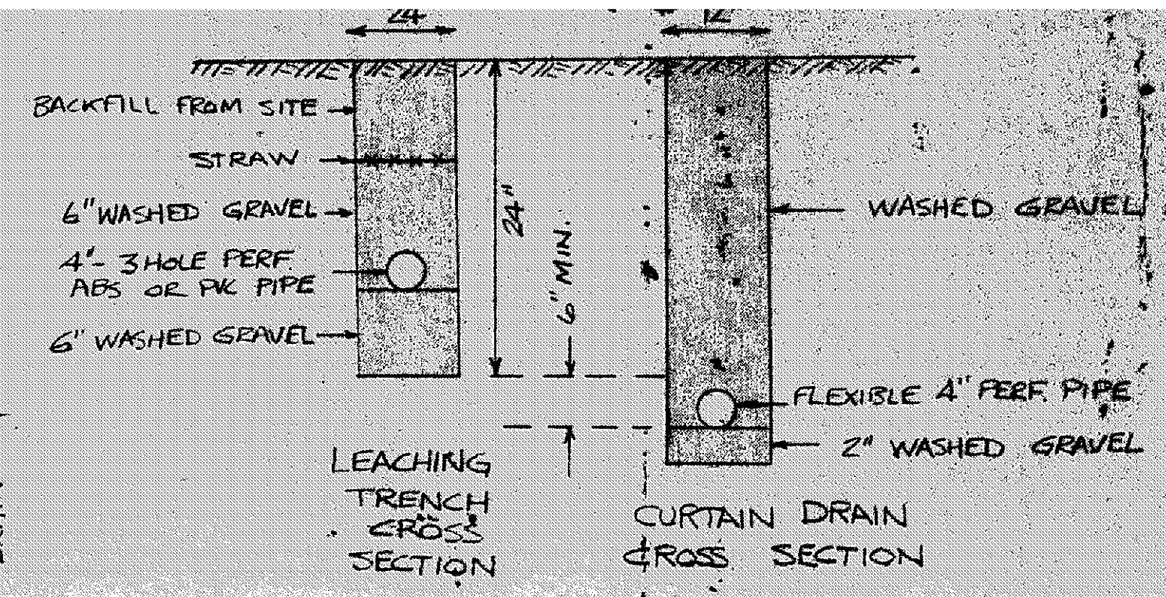

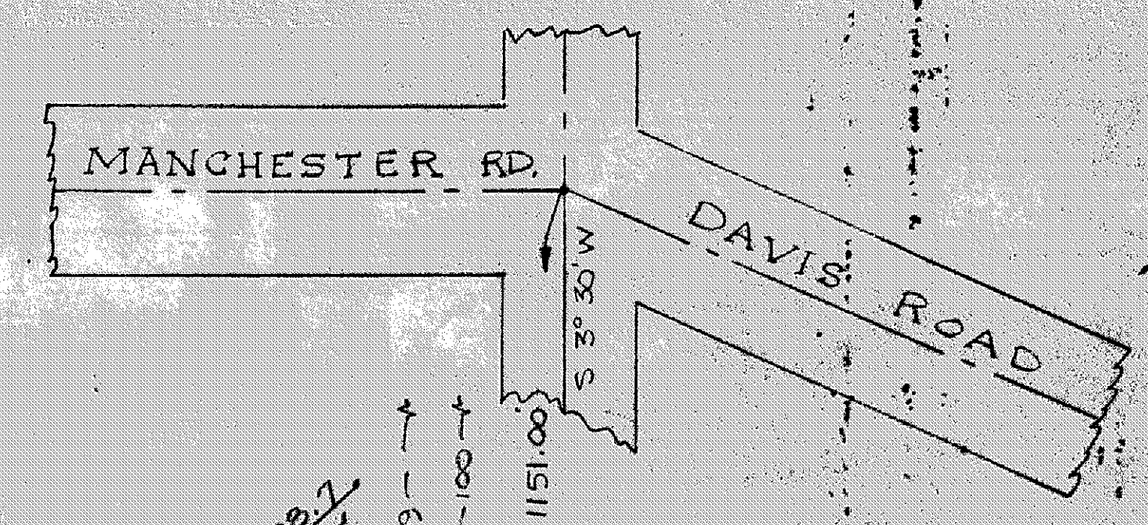

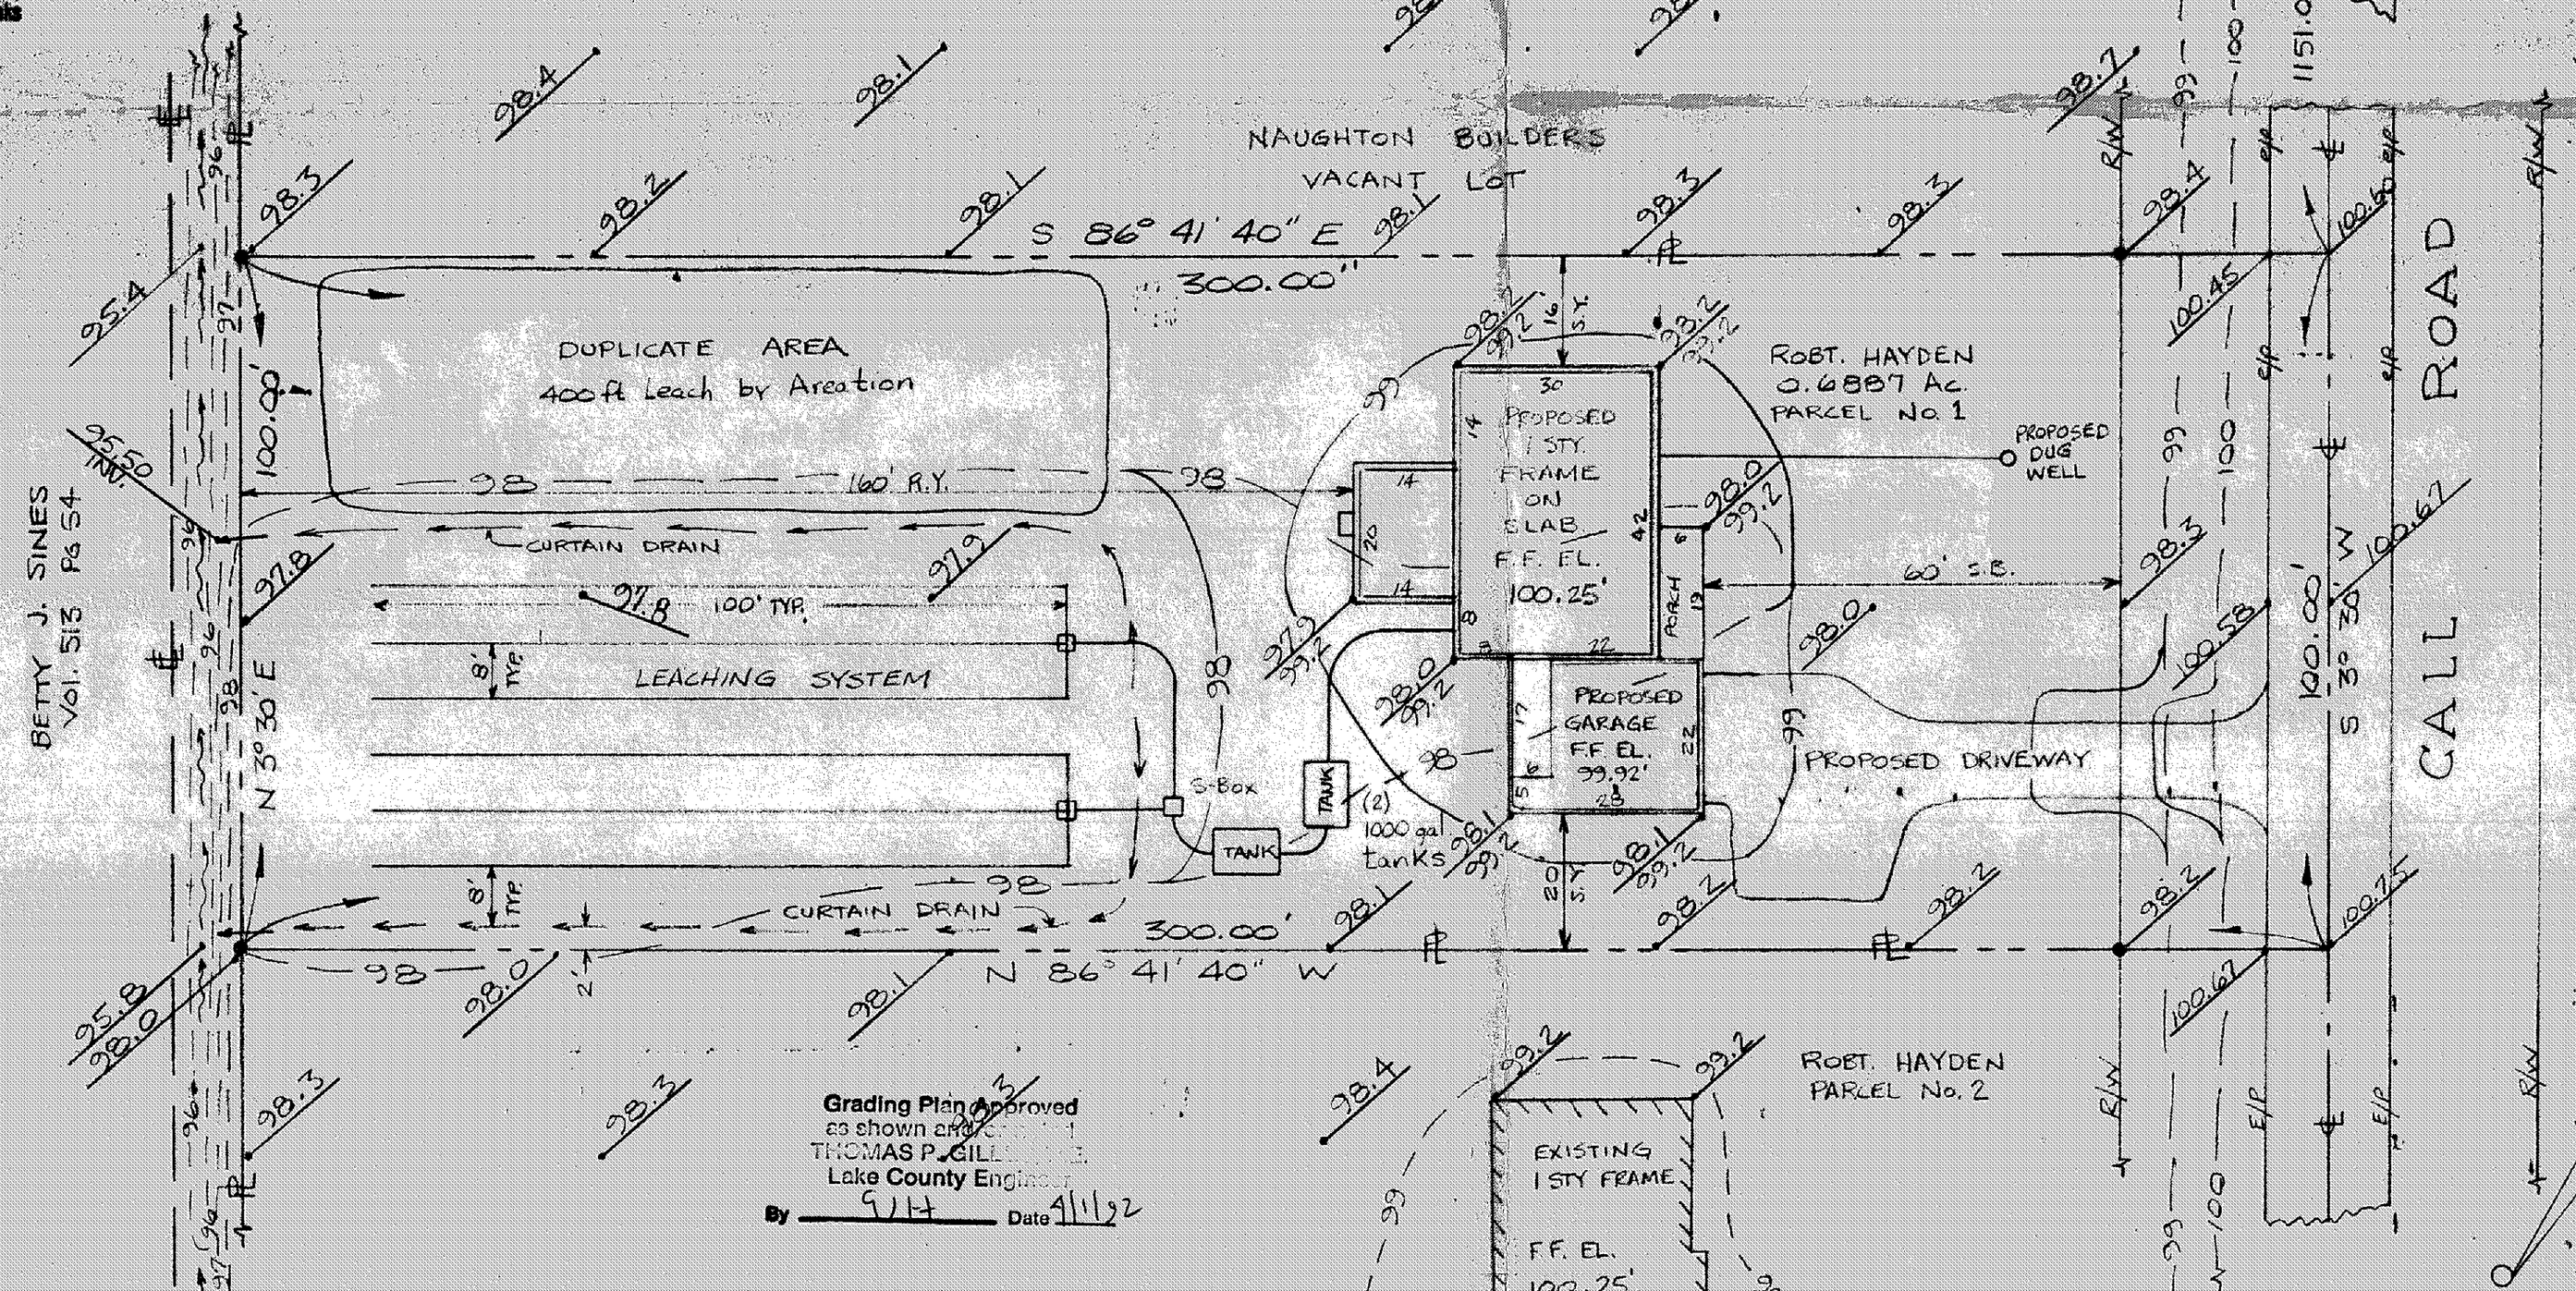

Grading Plan Approved as shown and [illegible]
THOMAS P. GILL[illegible]
Lake County Engineer
By [illegible] Date 4/1/92

SITE PLAN
FOR
ROBERT HAYDEN
LOT 64 PERRY VILLAGE
LAKE COUNTY, OHIO

SCALE 1" = 20 ft.
24 MAR. 1992

● DENOTES IRON PIN
—℄— EASEMENT

JIM PETER LAND SURVEY
4759 CROSBY-COOK RD.
ROME, OHIO 44085

BENCH MARK
SPIKE IN POWER POLE
ELEV. 100.00 ft.

J.M. Peter