SITE PLAN

PERRY VILLAGE, LAKE COUNTY, OHIO

for: F. PADULA BUILDING CO.

3680 SHEPARD ROAD, PERRY 44081

SUBDIVISION NAME	LOT 64
VOL. - PG.	TRACT 295
SUBLOT NO. STREET	VOLUME 84-154-42 PERM. PARCEL NO.
	PAGE MANCHESTER STREET

LEGEND

SANITARY MANHOLE
STORM MANHOLE
INLET OR CATCH BASIN
HYDRANT
EXISTING CONTOURS
PROPOSED CONTOURS
EXIST. ELEV.
PROP. ELEV.
WATER VALVE (GAS)
WATER METER (GAS)
AS BUILT ELEVATION
INDICATES DIRECTION OF SURFACE DRAINAGE

REMARKS

ALL BOUNDARY DATA SHOWN WAS OBTAINED FROM (DEEDS, RECORDED SUBDIVISION PLAT OR OTHER PUBLIC RECORDS

LOCATIONS AS SHOWN OF ADJACENT WELLS AND SEPTIC TANKS OBTAINED FROM LAKE COUNTY HEALTH DEPARTMENT

DESIGN CERTIFICATION

THIS PLAT WAS PREPARED BY ME, AND IS CORRECT TO THE BEST OF MY KNOWLEDGE AND BELIEF.

NAME SURVEYOR REGISTRATION NO.

CHECK LIST

NO. OF BEDROOMS
DESIGNING
BEARINGS
TIE TO NEAREST STREET
SUBDIV. NO. PARCEL NO.
SURROUNDING OWNERS
BLDG. DIMENSIONS FIN. GR.
BLDG. TIES FLR. ELEVATIONS
APRON TYPE WIDTH THICKNESS
CENTERLINE TYPE WIDTH THICKNESS
CULVERT TYPE DIA. LENGTH
RIDGE CUTOFF/PINS

WATER MAIN SIZE, LOCATION
SAN. SEWER SIZE % GR. LOC.
SAN. MH. CAST, ELEV. INV. ELEV.
SAN. CORE, SIZE, LOC. DEPTH
STORM SEWER SIZE % GR. LOC.
STORM MH. CAST ELEV. INV. ELEV.
PAV'T TYPE GRADE CURBS
GAS LINE LOC. SIZE PRESSURE
SEPTIC TANK LOCATION & DUPLICATION AREA
WELL LOCATION
ISOLATION RADIUS FROM WELL

NO.	DATE	BY
1		
2		
3		
4		
5		

PLAN PREPARED BY:

DEBEVEC • SALO & ASSOCIATES, INC.

129 E. ERIE ST. PAINESVILLE, OHIO

DRAWN BY L.J. | SCALE 1" = 20' | PHONE NO. 352-9250

CHK'D. | DATE MAY 23, 1983 | DRAWING NO.

CHIEF CHIEF | APP'D. | 5936

Grading Plan Approved as shown and/or noted
THOMAS P. GILLES, P.E.
Lake County Engineer
By TLG Date 25 MAY 83

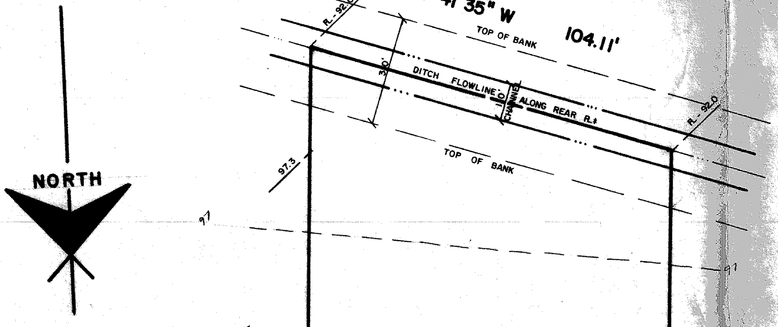
NORTH
N 35° W
104.11'
TOP OF BANK
DITCH FLOWLINE
ALONG REAR R.I.
TOP OF BANK
R. 50.0
97.3
97
96.2
95.6
95.6
95.6
96.2
97
97.1
97.4
98.0
98.0
97.6
98.0
98.0
98.0
97.9
98.2
98.2
98.2