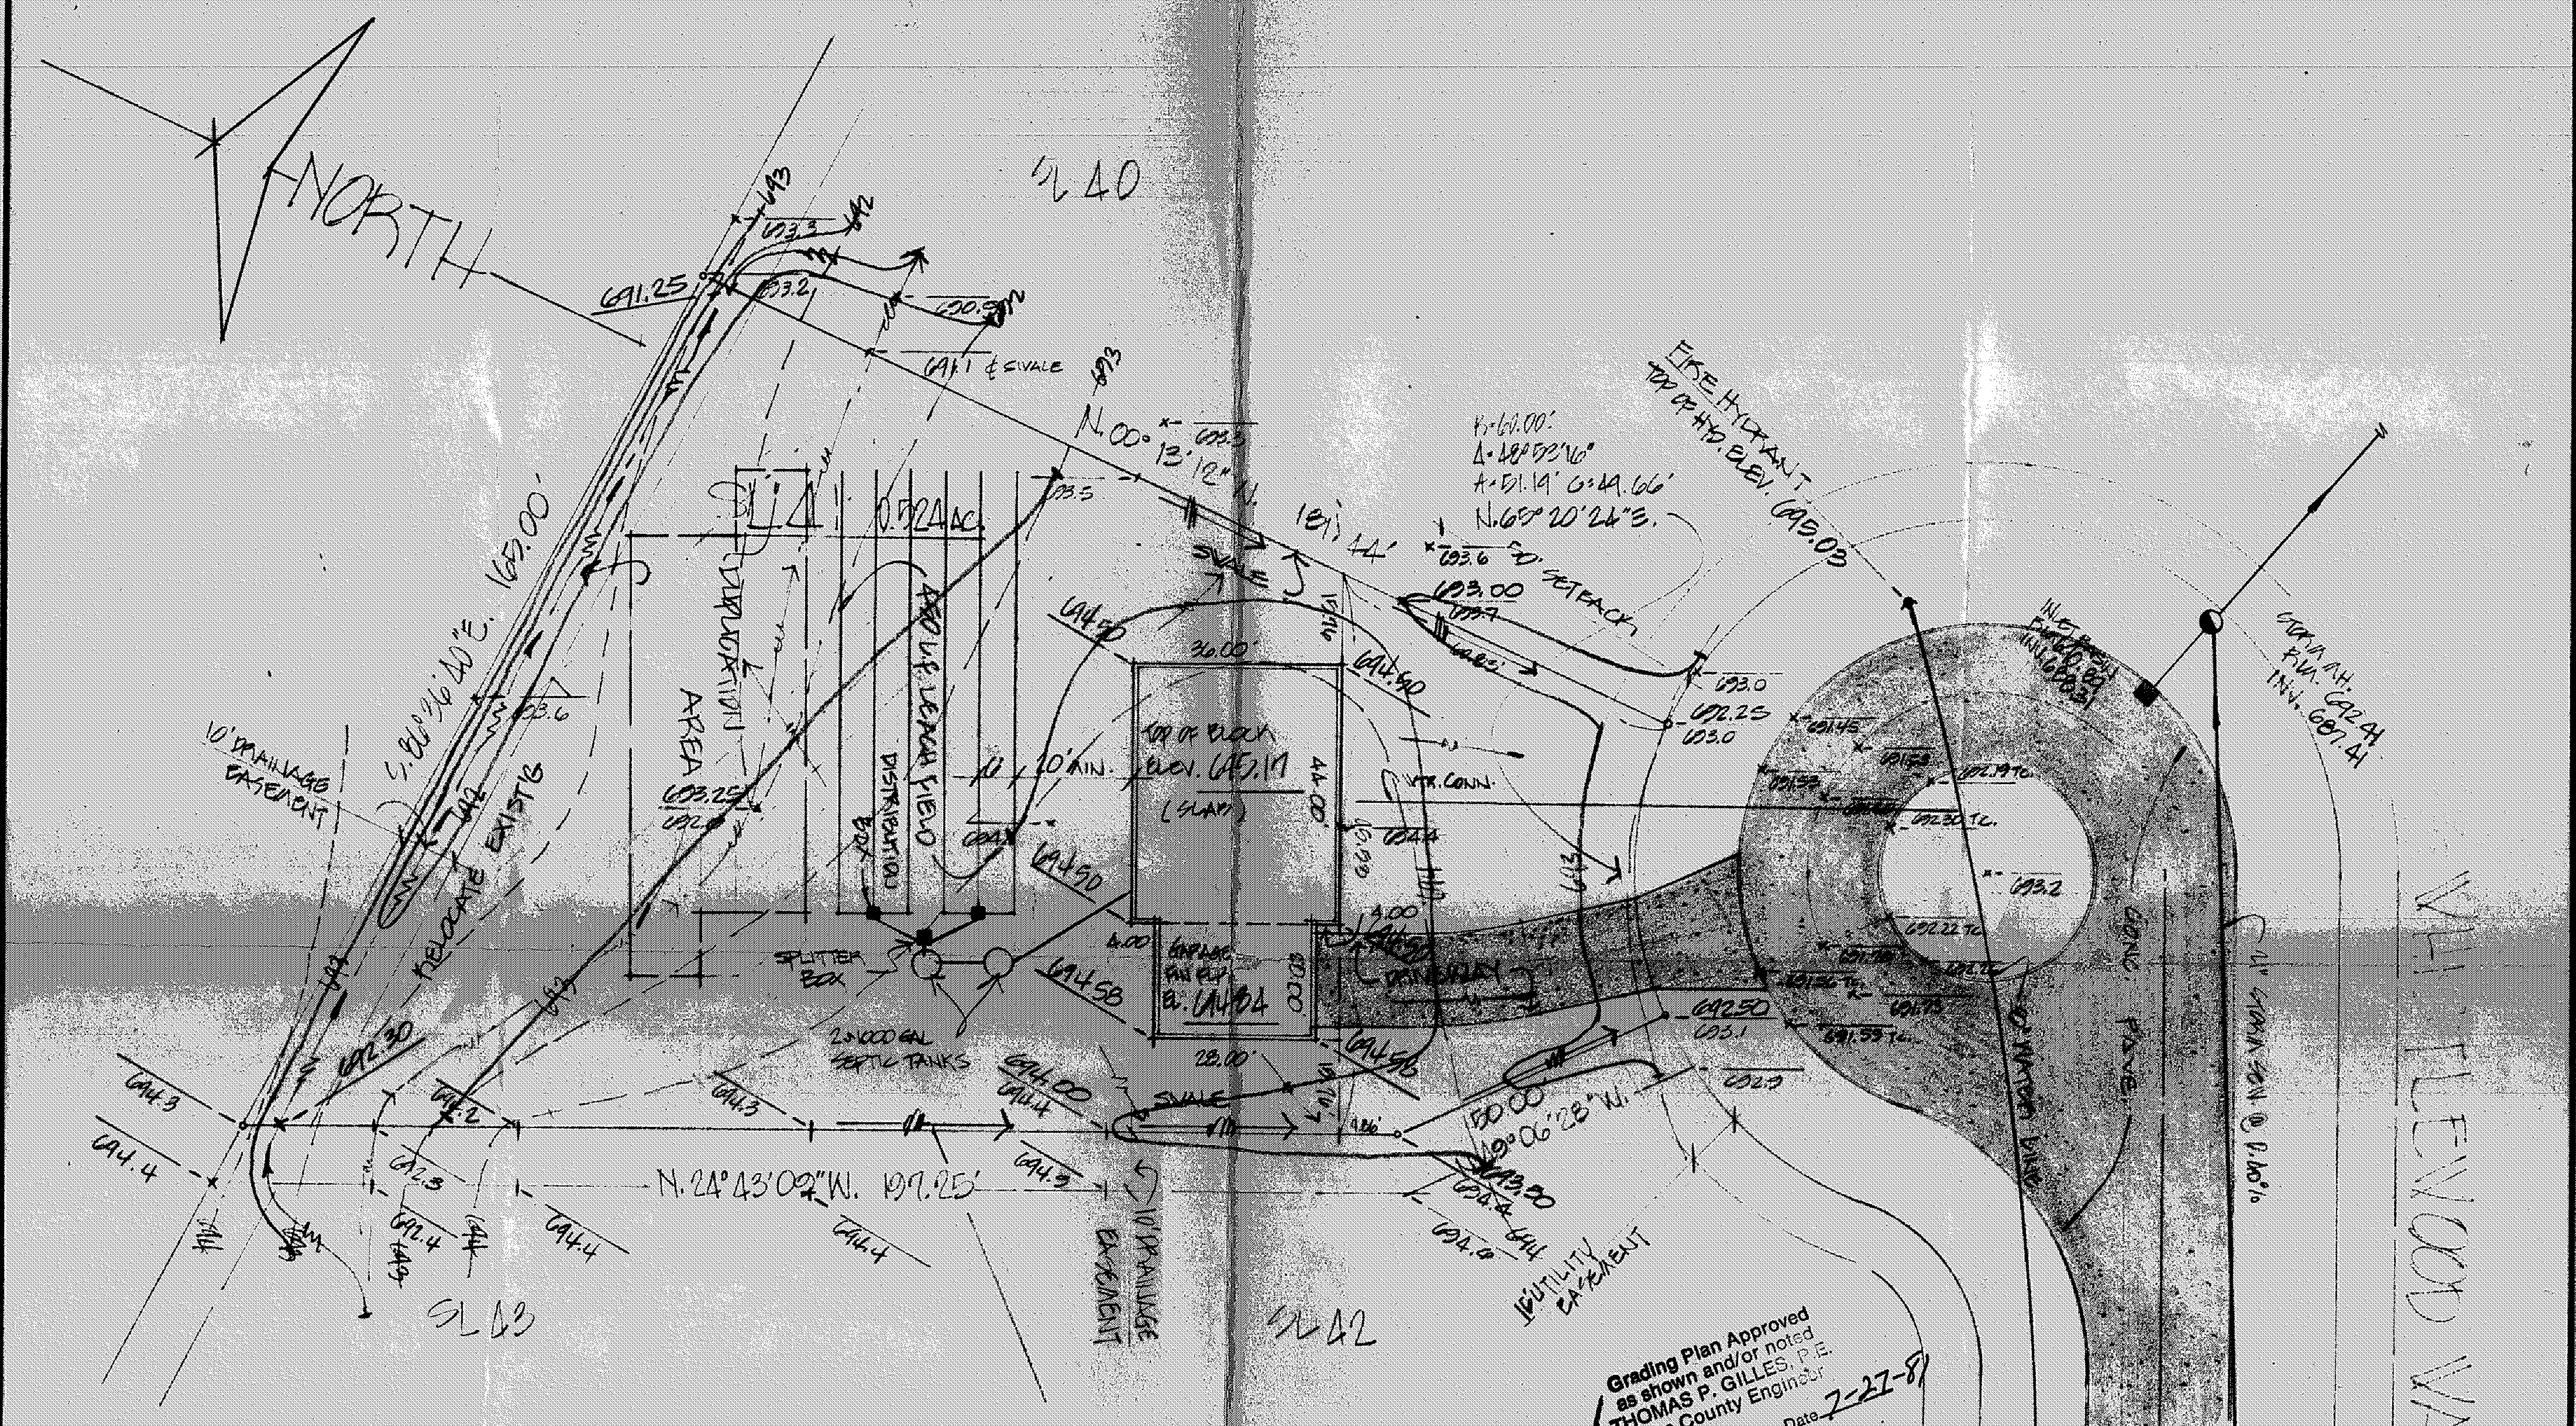

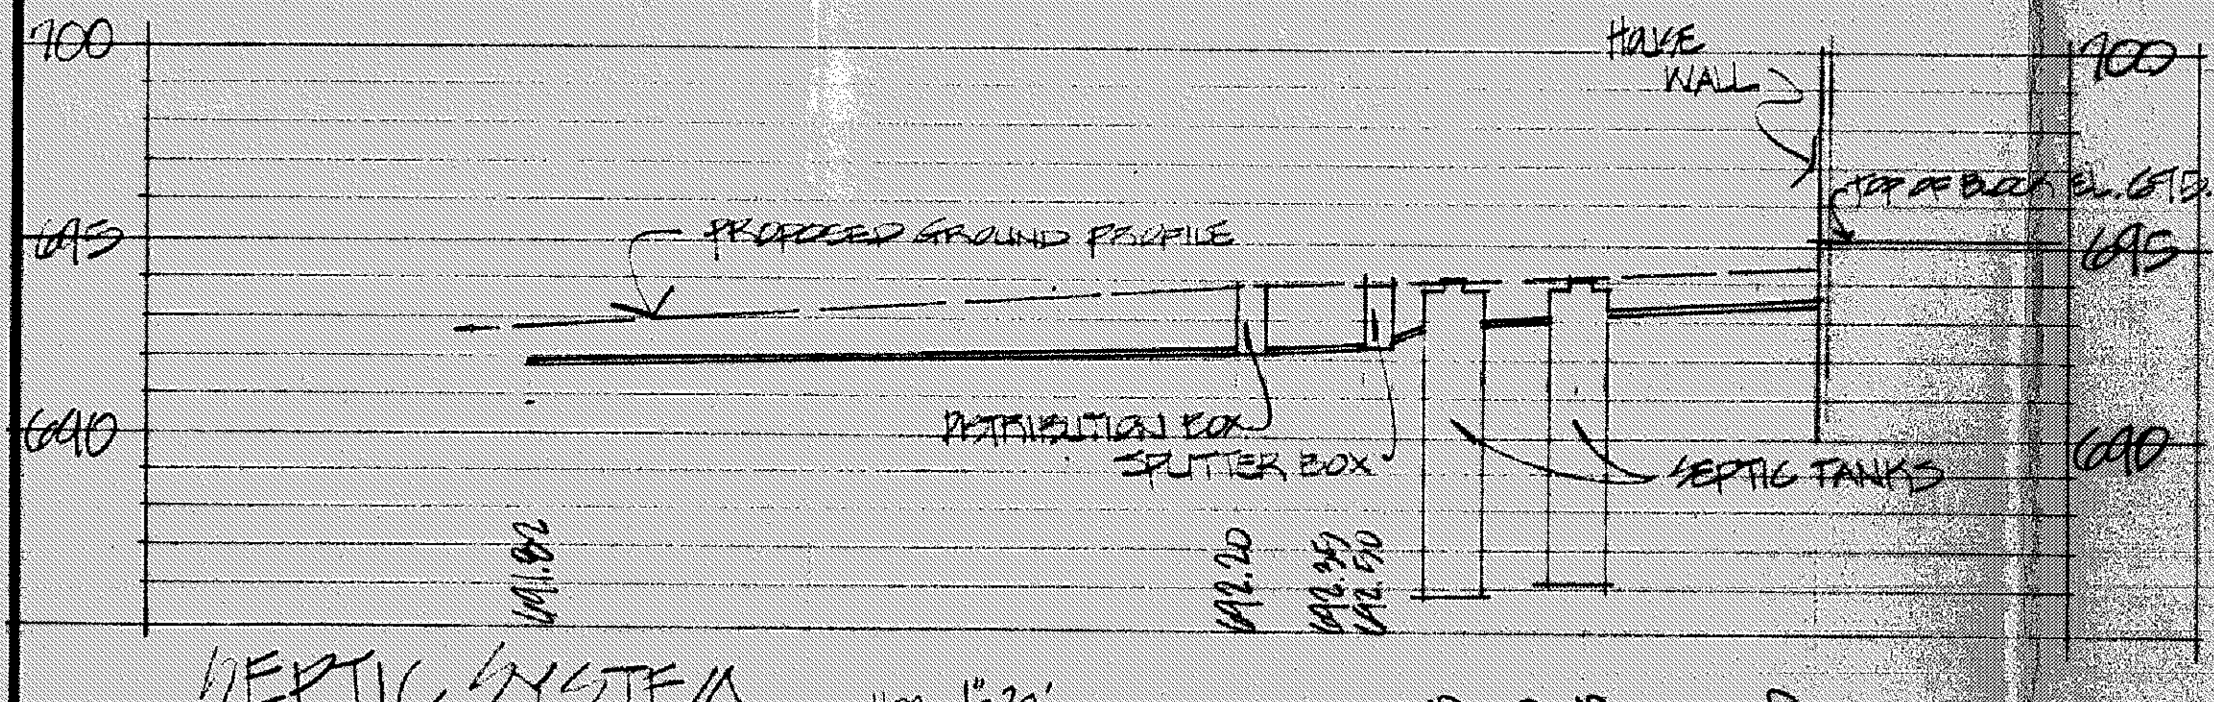

SEPTIC SYSTEM PROFILE
SCALE HOR. 1"=20' VERT. 1"=5'

Grading Plan Approved as shown and/or noted
THOMAS P. GILLES, P.E.
Lake County Engineer
Date 7-27-81
By

DESIGN CERTIFICATION

THIS PLAT WAS PREPARED BY ME, AND IS CORRECT TO THE BEST OF MY KNOWLEDGE AND BELIEF.

REG. SURVEYOR NO. 5176

AS BUILT CERTIFICATION

I HEREBY CERTIFY THAT THE CIRCLED GRADES ARE EXISTING FINISH GRADES CHECKED IN THE FIELD ON ____ AND THAT SURVEY IS CORRECT TO THE BEST OF MY KNOWLEDGE AND BELIEF.

REG. SURVEYOR NO. ____

SITE PLAN FOR: CASEMENT HOMES

BEING SUBLOT No. 41 IN RUSTIC VILLAGE SUBDIVISION No. 2, PERRY VILLAGE, OHIO.

PRINTED

DATE 7/21/81
SCALE 1"=20'
DRAWN BY GDB
CHK'D BY
F.B. 417 PG. 91

COLPETZER · WOODS CONSULTANTS, INC.
MENTOR, OHIO 44060

SHEET / OF
CONTRACT NO. 81-136