L50 VACANT LOT

N. 14° 01' 43" W. 160.09'

SWALE

L51

DUPLICATION AREA

450 Lf. LEACH LINES

10' DRAINAGE EASEMENT

N. 11° 01' 10" E. 116.00'

N. 77° 08' 02" W. 230.09'

L52

SWALE

N. 66° 01' 04" W. 100.00'

TOP OF BLOCK 697.16 (SLAB)

GARAGE FIN. FLR. EL. 696.66

WATER CONN.

SEWER CONN.

SWALE

UTILITY EASEMENT

8" WATER LINE

EXIST'G HSE F.F. 697.00

PAVEMENT

BENCH MARK:
TOP OF FIRE HYDRANT
ELEV. 697.00

THISTLEWOOD WAY 60'

SEWAGE DISPOSAL PERMIT MUST BE OBTAINED BY A LAKE COUNTY LICENSED INSTALLER BEFORE INSTALLATION IS STARTED.

Reviewed and Accepted
LAKE COUNTY GENERAL HEALTH DISTRICT
Date 5-14-82
JOEL LUCIA, R. S., M. P. H.
Health Commissioner
BY

Grading Plan Approved as shown and/or noted
THOMAS P. GILLES, P.E.
Lake County Engineer
Date 5-18-82
BY

NORTH

Permit 196

SEPTIC SYSTEM PROFILE

Horiz. 1"=20'
SCALE: VERT. 1"=5'

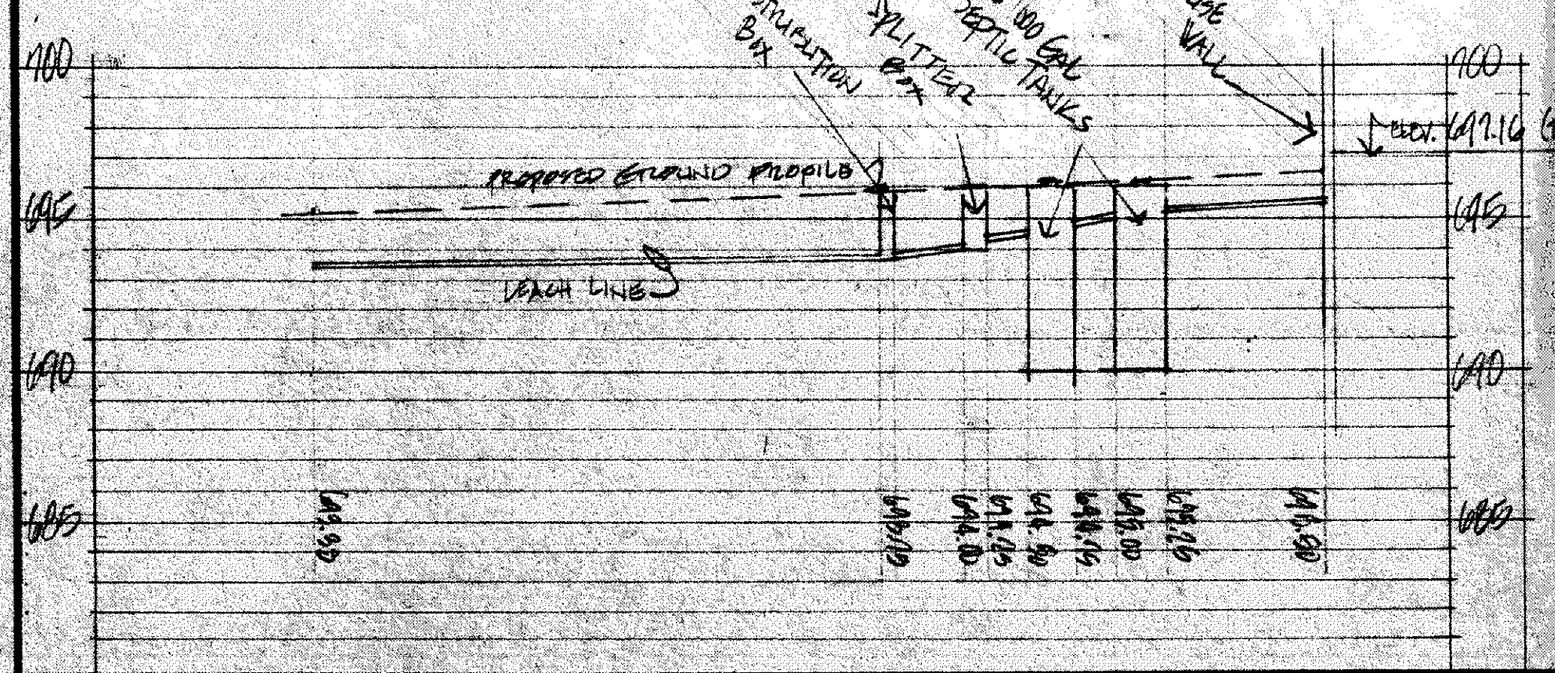

NOTE: UNDERLINED ELEVATIONS INDICATES PROPOSED GRADES.

DESIGN CERTIFICATION
THIS PLAT WAS PREPARED BY ME AND IS CORRECT TO THE BEST OF MY KNOWLEDGE AND BELIEF
REG. SURVEYOR NO. 4985

AS BUILT CERTIFICATION
I HEREBY CERTIFY THAT THE CIRCLED GRADES ARE EXISTING FINISH GRADES CHECKED IN THE FIELD ON AND THAT SURVEY IS CORRECT TO THE BEST OF MY KNOWLEDGE AND BELIEF
REG. SURVEYOR NO.

SITE PLAN FOR: CASEMENT HOMES
1291 MADISON AVE., PAINESVILLE, OHIO.
BEING SUBLOT NO 51 IN RUSTIC VILLAGE SUBDIVISION IN THE VILLAGE OF PERRY, OHIO.

DATE 4/16/82
SCALE 1"=20'
DRAWN BY
CH'KD BY
F.B.# 417 PG. 144

COLPETZER · WOODS
CONSULTANTS, INC.
MENTOR, OHIO 44060

SHEET 1 OF 1
CONTRACT NO. 81-156