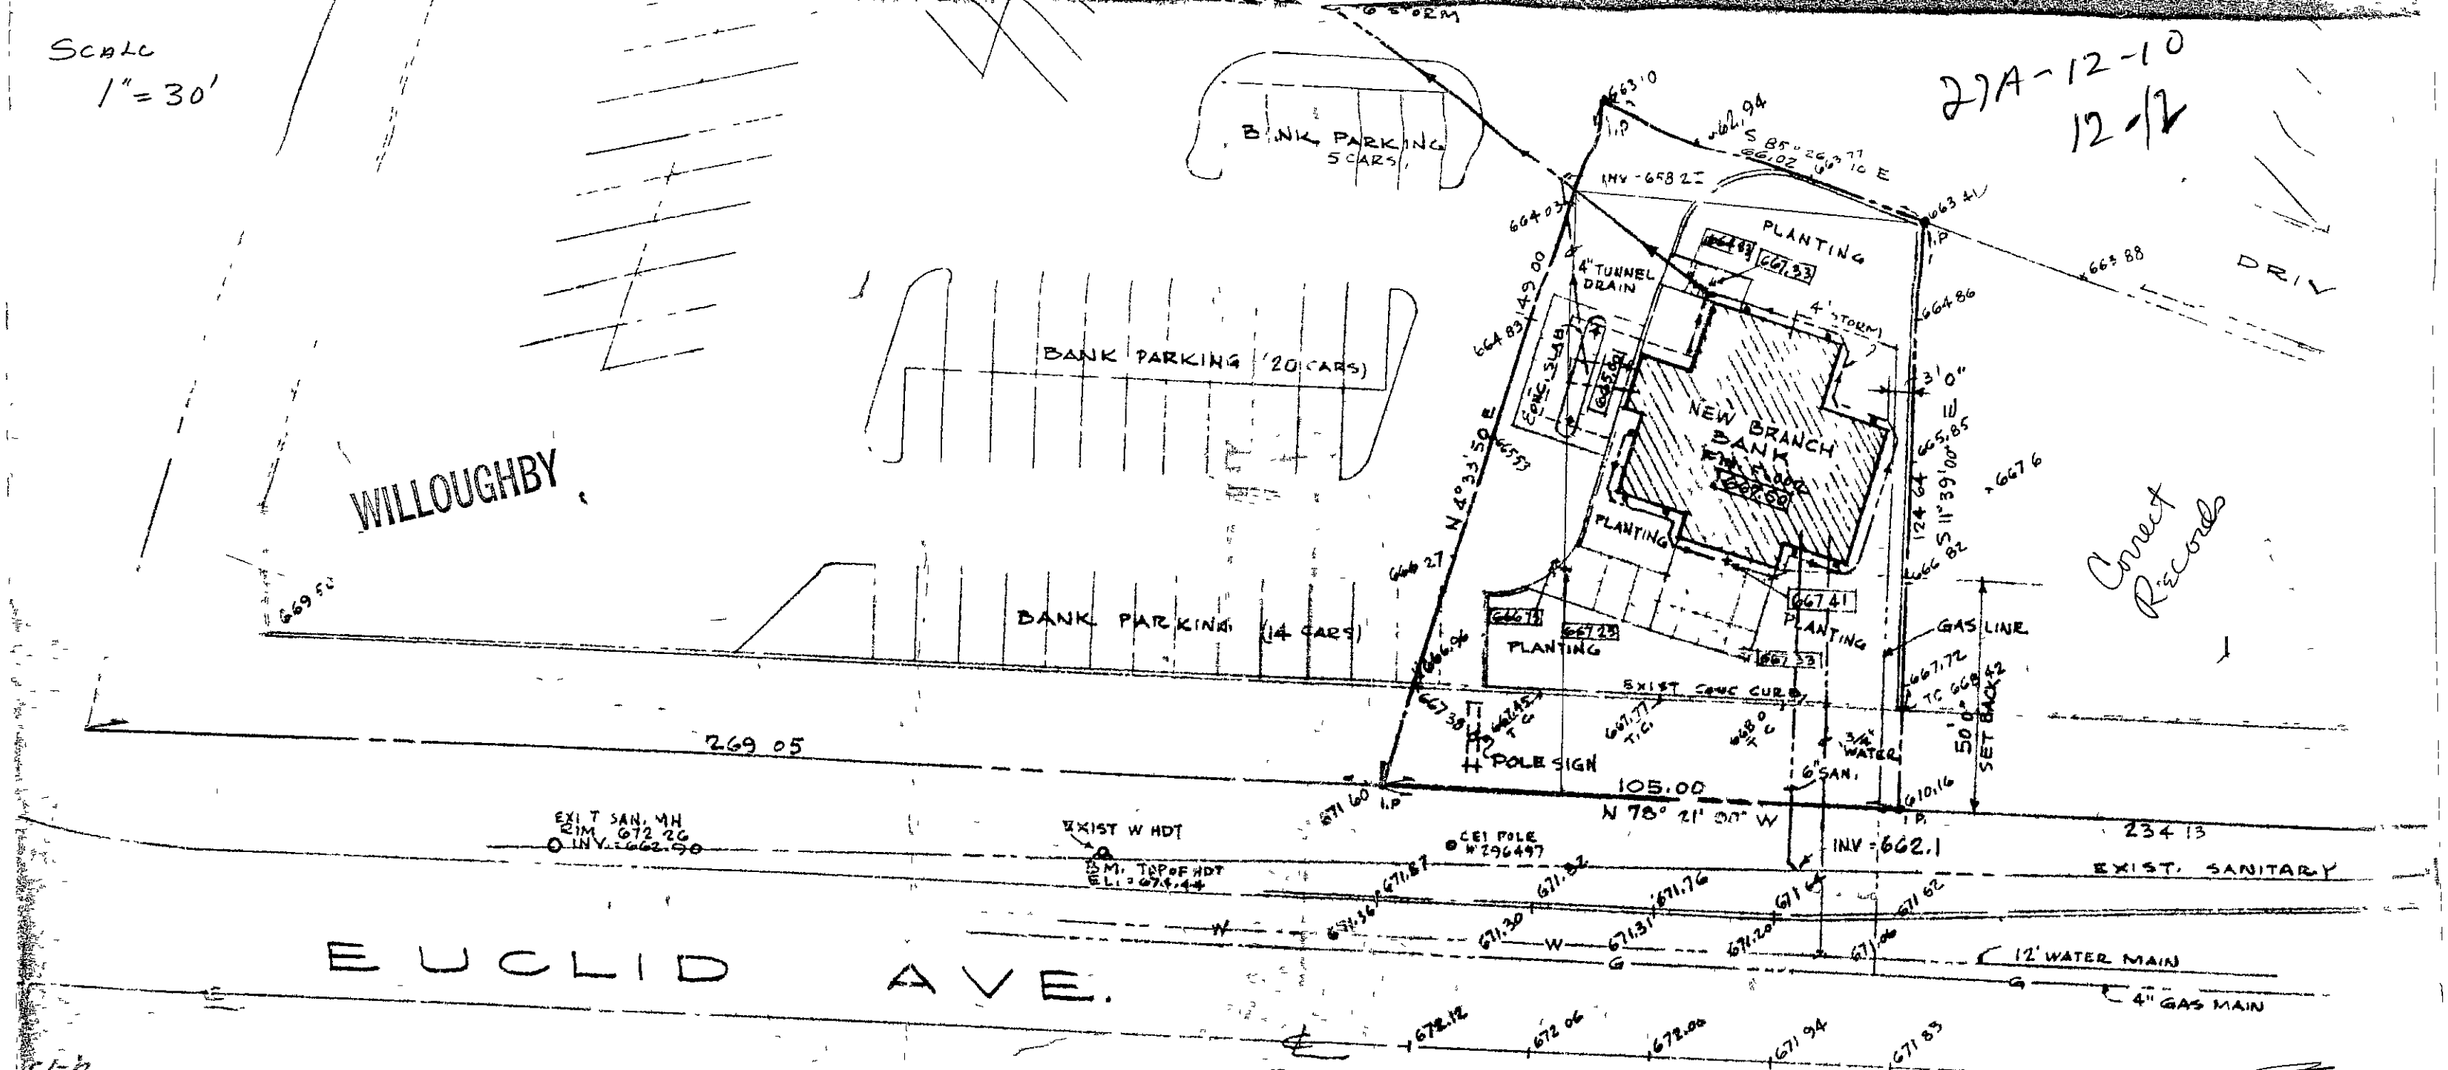

SCALE
1" = 30'
27A-12-10
12-12
BANK PARKING
5 CARS
BANK PARKING (20 CARS)
BANK PARKING (14 CARS)
WILLOUGHBY
PLANTING
4" TUNNEL DRAIN
4" STORM
NEW BRANCH BANK
CONC. SLAB
GAS LINE
EXIST CONC CURB
POLE SIGN
6" SAN.
3/4" WATER
50'0" SET BACK
INV = 662.1
INV = 658.2
N 4°33'50" E
S 11°39'00" E
N 78° 21' 00" W
269 05
105.00
234 13
EXIST. SANITARY
12' WATER MAIN
4" GAS MAIN
EXIST W HDT
CEI POLE
EXIST SAN. MH
EUCLID AVE.
DRIV
Correct Records