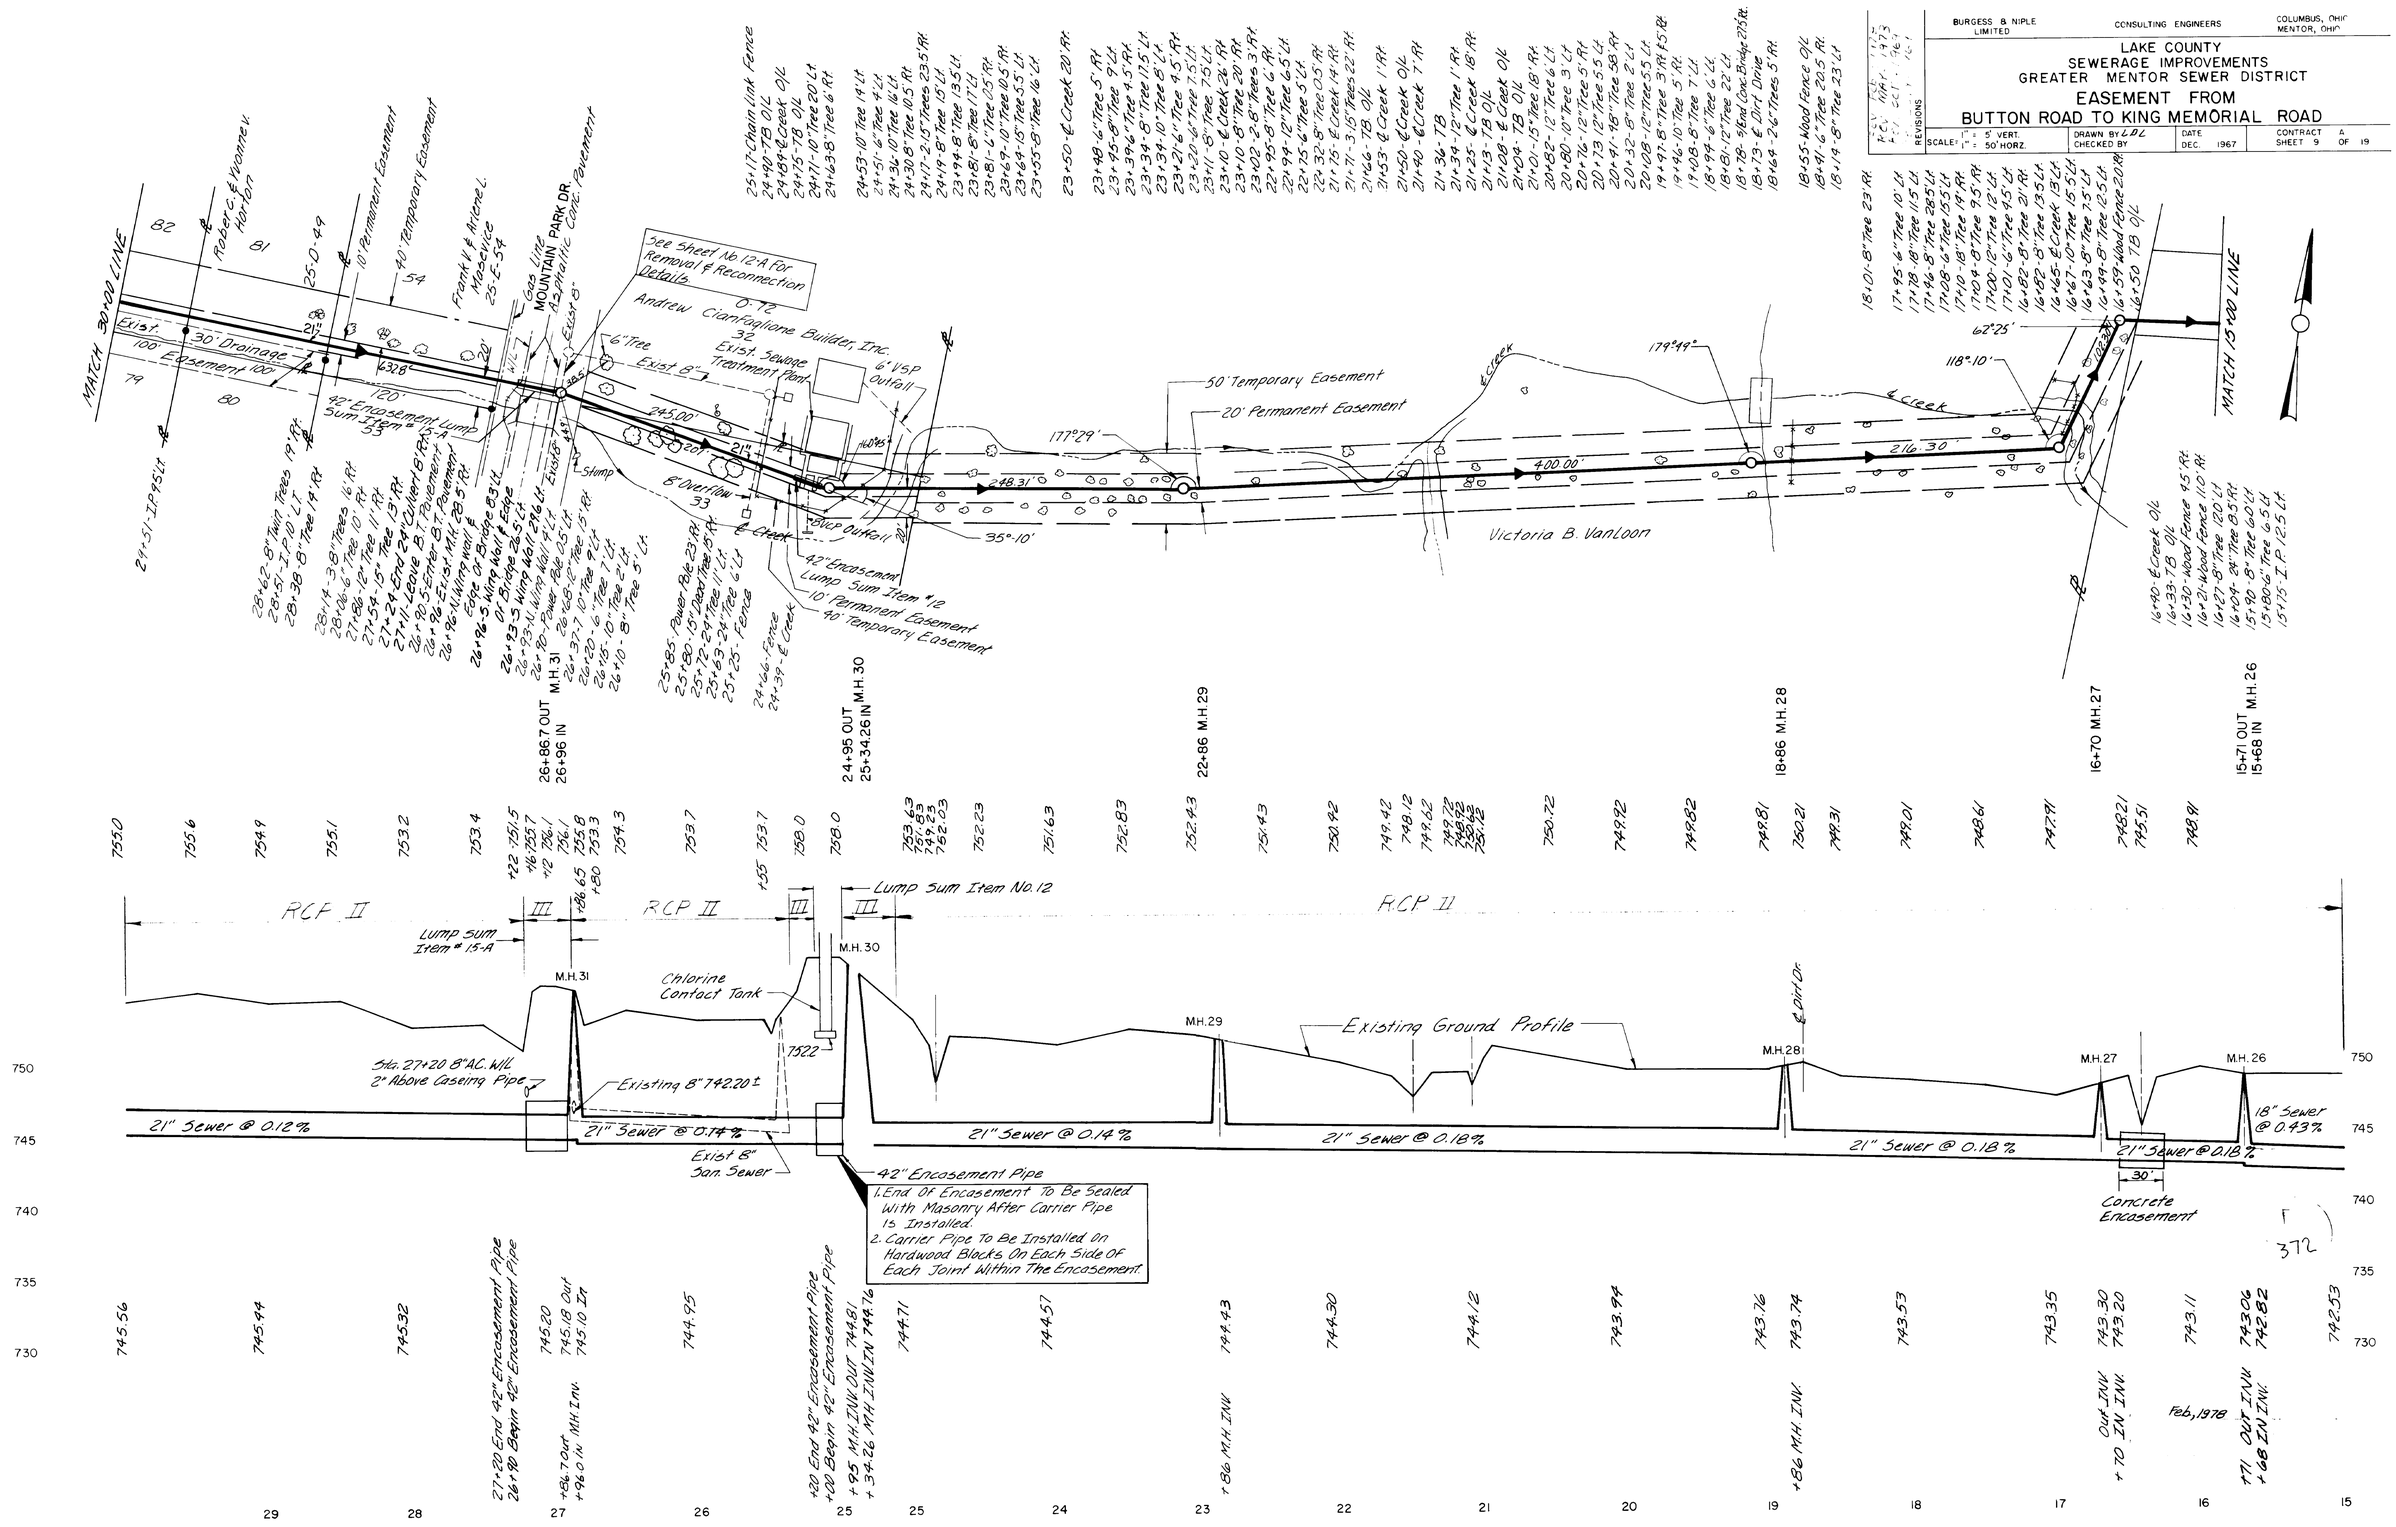

BURGESS & NIPLE LIMITED
CONSULTING ENGINEERS
COLUMBUS, OHIO
MENTOR, OHIO
LAKE COUNTY
SEWERAGE IMPROVEMENTS
GREATER MENTOR SEWER DISTRICT
EASEMENT FROM
BUTTON ROAD TO KING MEMORIAL ROAD
SCALE: 1" = 5' VERT. 1" = 50' HORZ.
DRAWN BY LDL
CHECKED BY
DATE DEC. 1967
CONTRACT A
SHEET 9 OF 19
REVISIONS
MATCH 30+00 LINE
MATCH 15+00 LINE
See Sheet No. 12-A For Removal & Reconnection Details
Andrew Cianfaglione Builder, Inc.
Exist. Sewage Treatment Plant
6" VSP Outfall
50' Temporary Easement
20' Permanent Easement
Victoria B. VanLoon
42" Encasement Lump Sum Item # 15-A
42" Encasement Lump Sum Item # 12
10' Permanent Easement
40' Temporary Easement
Exist. 30' Drainage Easement
Gas Line
MOUNTAIN PARK DR.
Asphaltic Conc. Pavement
Robert C. & Yvonne V. Horton
Frank V. & Arlene L. Masevice
Exist. 8" Overflow
Stump
Creek
Lump Sum Item No. 12
Lump Sum Item # 15-A
RCP II
Chlorine Contact Tank
Existing Ground Profile
Sta. 27+20 8" A.C. W/L 2" Above Caseing Pipe
Existing 8" 742.20±
Exist 8" San. Sewer
21" Sewer @ 0.12%
21" Sewer @ 0.14%
21" Sewer @ 0.18%
18" Sewer @ 0.43%
42" Encasement Pipe
1. End Of Encasement To Be Sealed With Masonry After Carrier Pipe Is Installed.
2. Carrier Pipe To Be Installed On Hardwood Blocks On Each Side Of Each Joint Within The Encasement.
Concrete Encasement
Feb, 1978
372