PLAN & PROFILE

SHEET 4 OF 11

LAKE COUNTY
SEWERAGE IMPROVEMENTS
GREATER MENTOR SEWER DISTRICT
IMPROVEMENT No. 92-S
CONTRACT - A

SEWER EASEMENT

SCALE : HOR. 1" = 20' , VERT. 1" = 5' DEC 5, 1975

COLPETZER · WOODS CONSULTANTS INC.
CONSULTING ENGINEERS & SURVEYORS
PAINESVILLE , OHIO

REVISION	DESCRIPTION	DATE	BY	CH'K'D
1	ADDED OUTSIDE DROP CONNECTION TO			
	M.H.'S 1 & 2, ADDED NOTE FOR TYPE "A"			
	AND TYPE "B" CROSSINGS, REVISED SEWER			
	GRADES AND MANHOLE INVERTS, AND			
	ADDED NOTE REGARDING PROFILE OF SEWER	4-21-76		
2	REVISED SIZE OF STUB @ M.H. No. 1 FROM			
	18" TO 21"	3 JUNE 76		

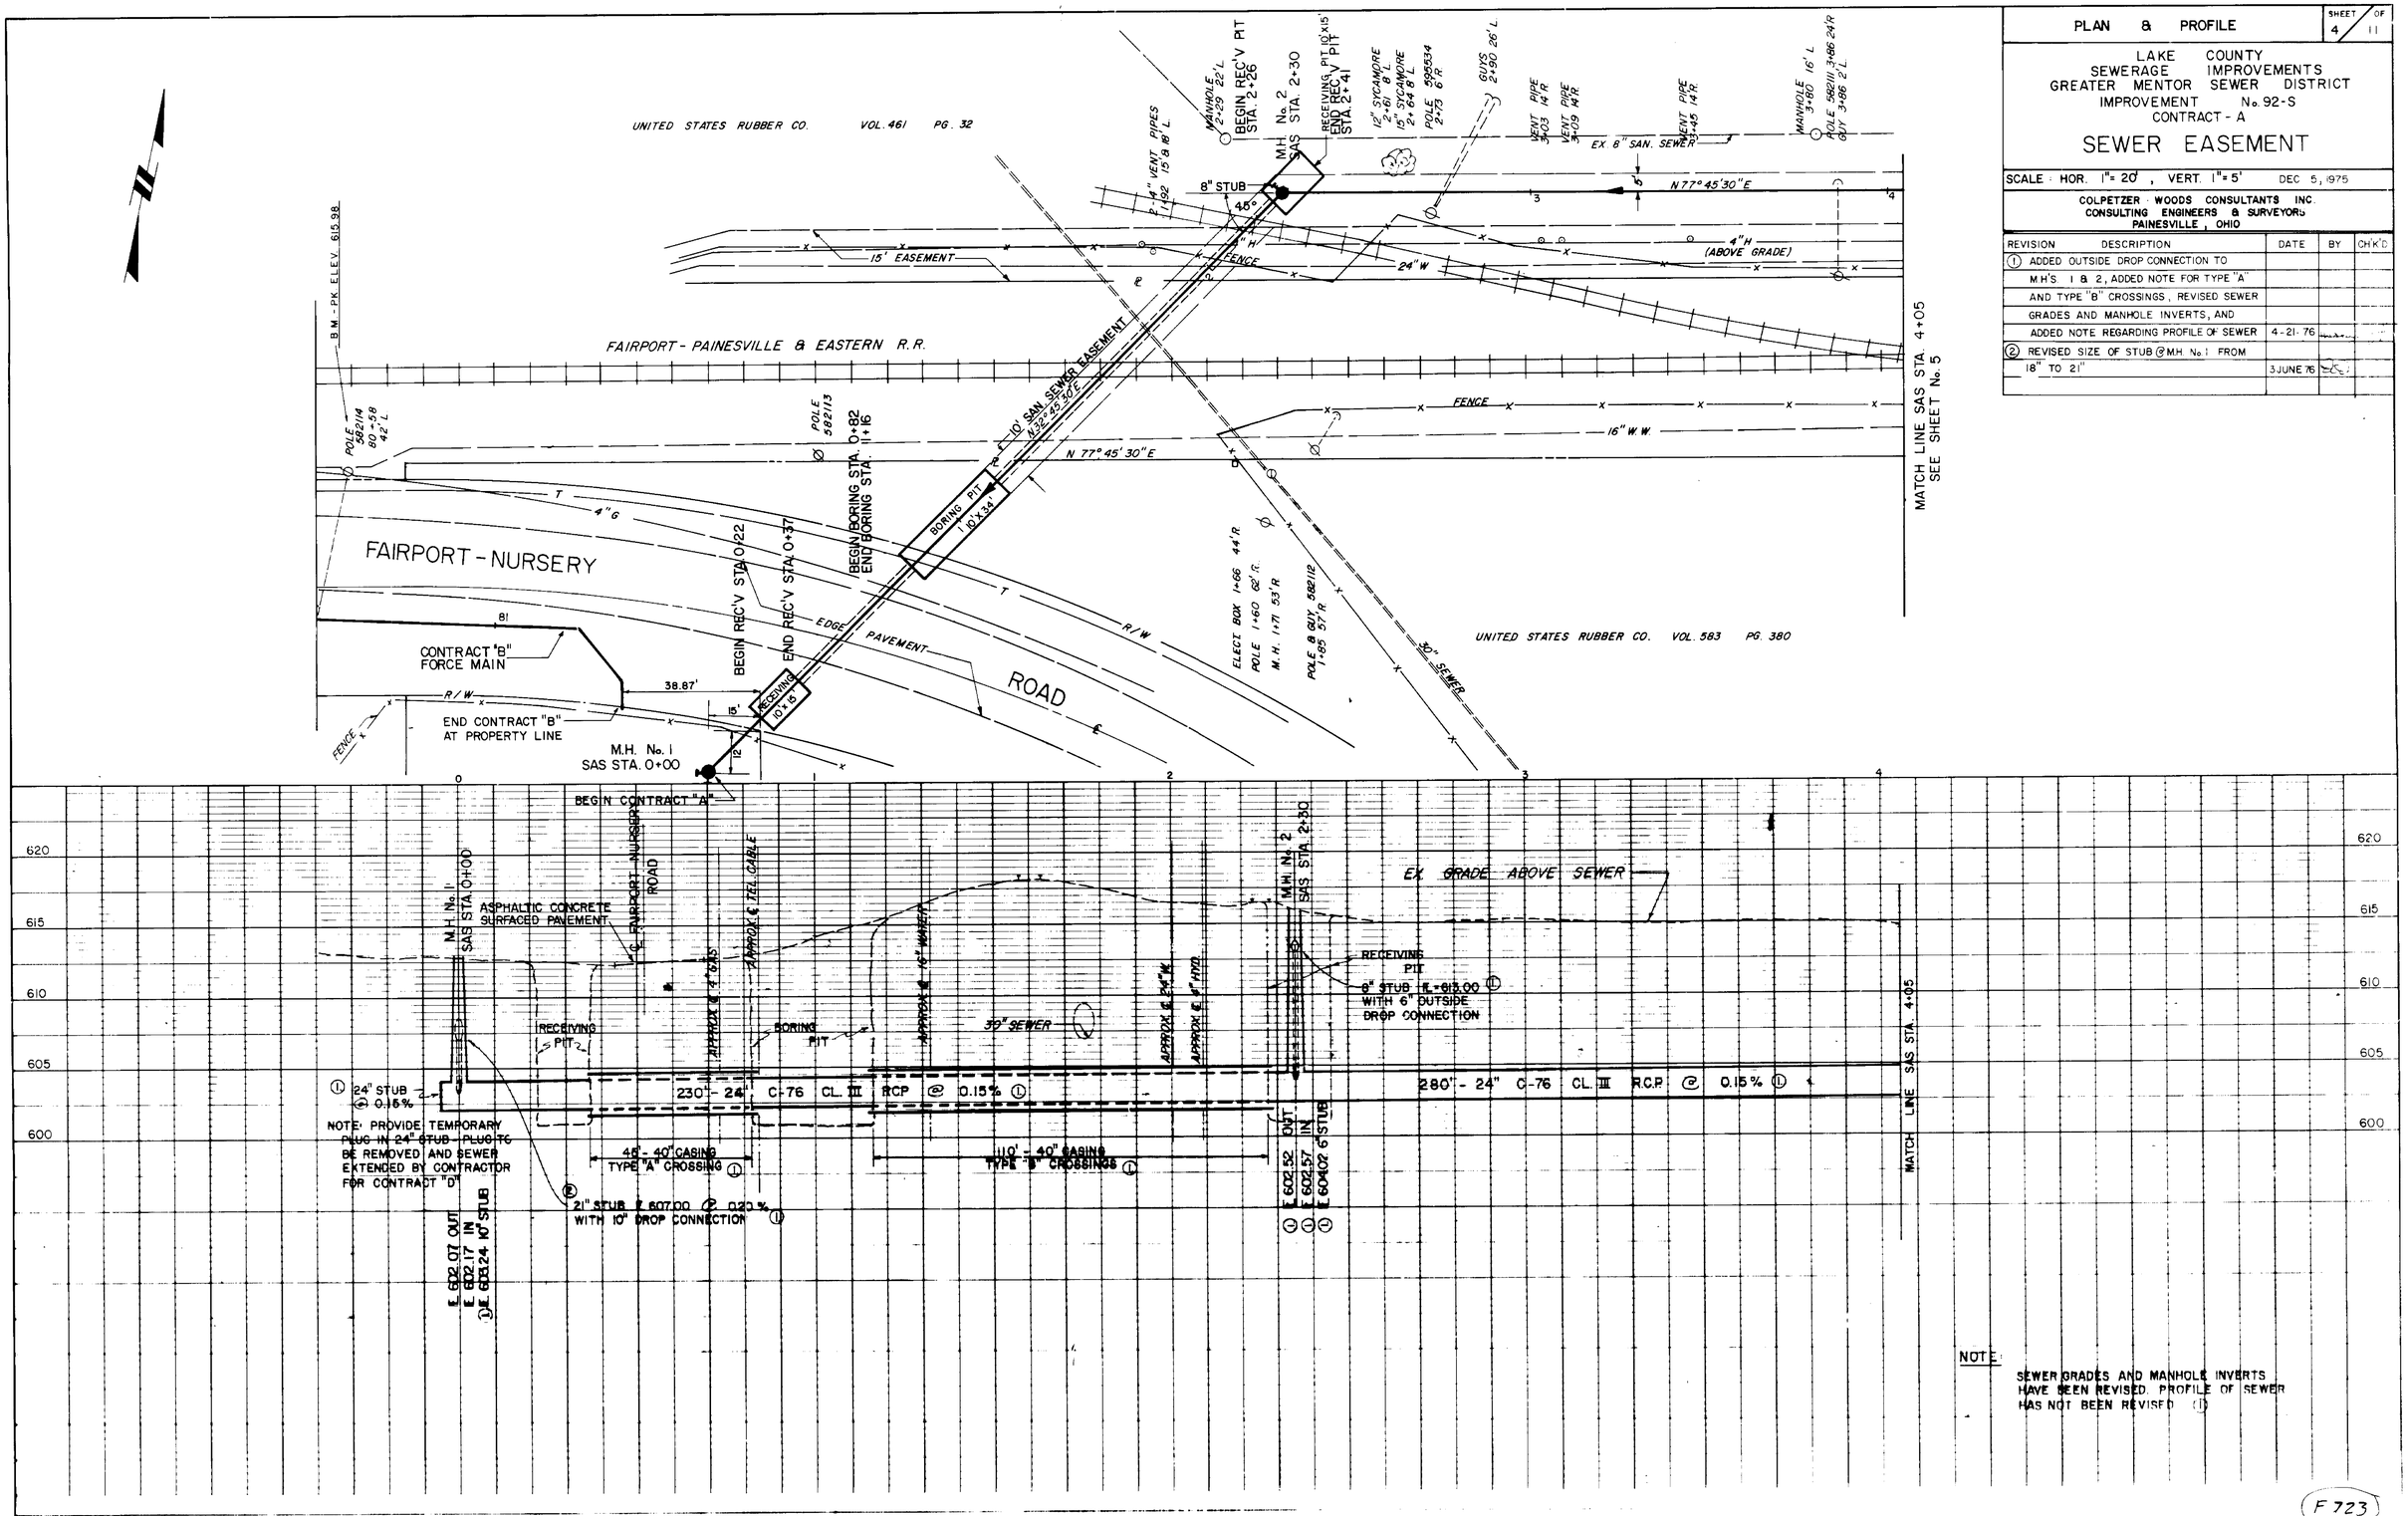

NOTE:
SEWER GRADES AND MANHOLE INVERTS HAVE BEEN REVISED. PROFILE OF SEWER HAS NOT BEEN REVISED (1)

F 723

PLAN & PROFILE STA 0+00 TO STA 4+05