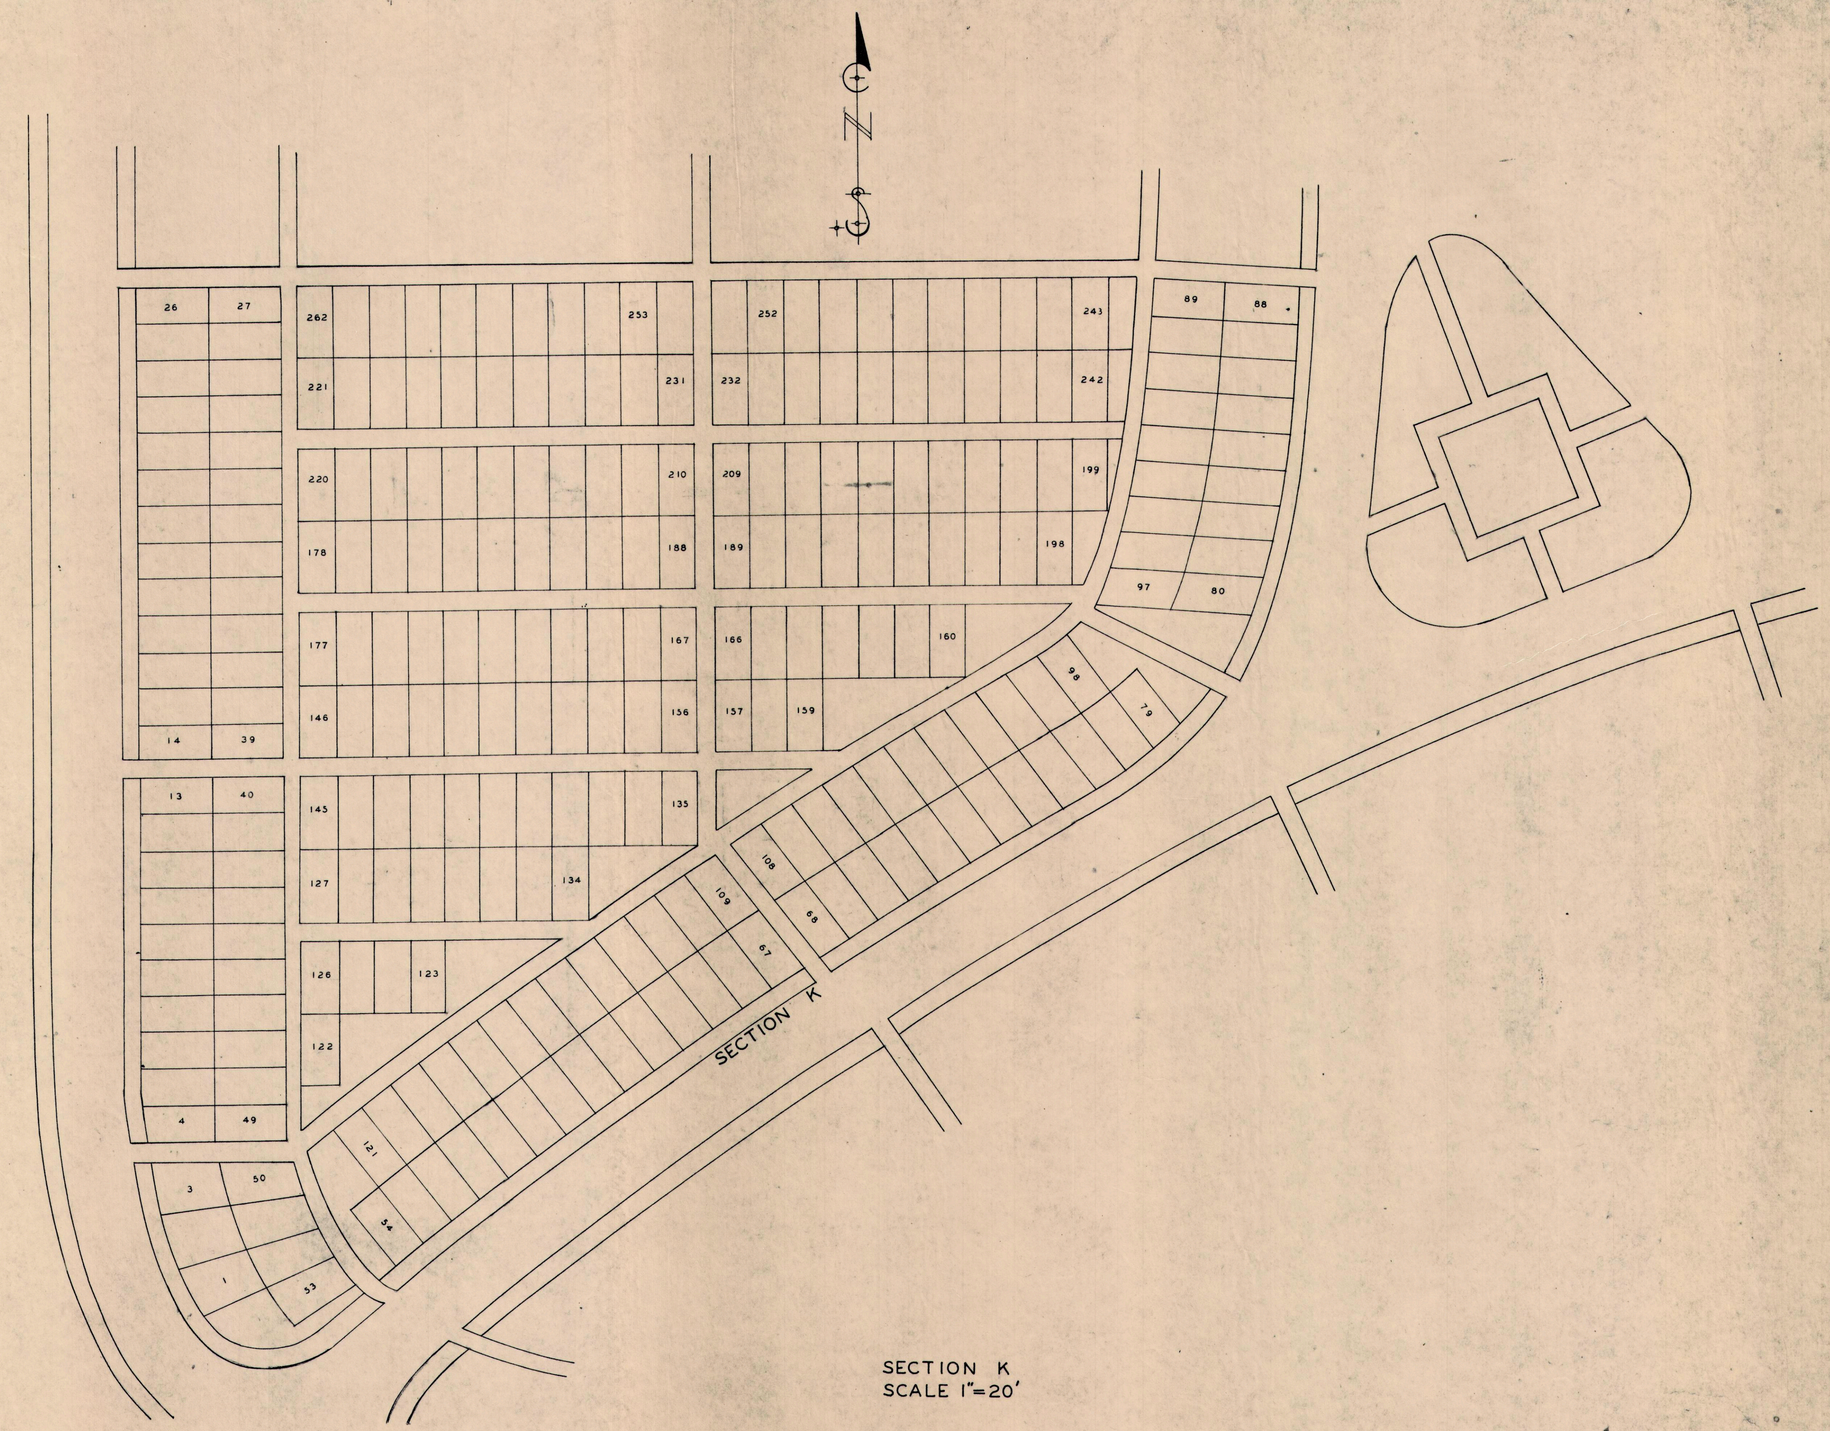

SECTION K
SCALE 1"=20'