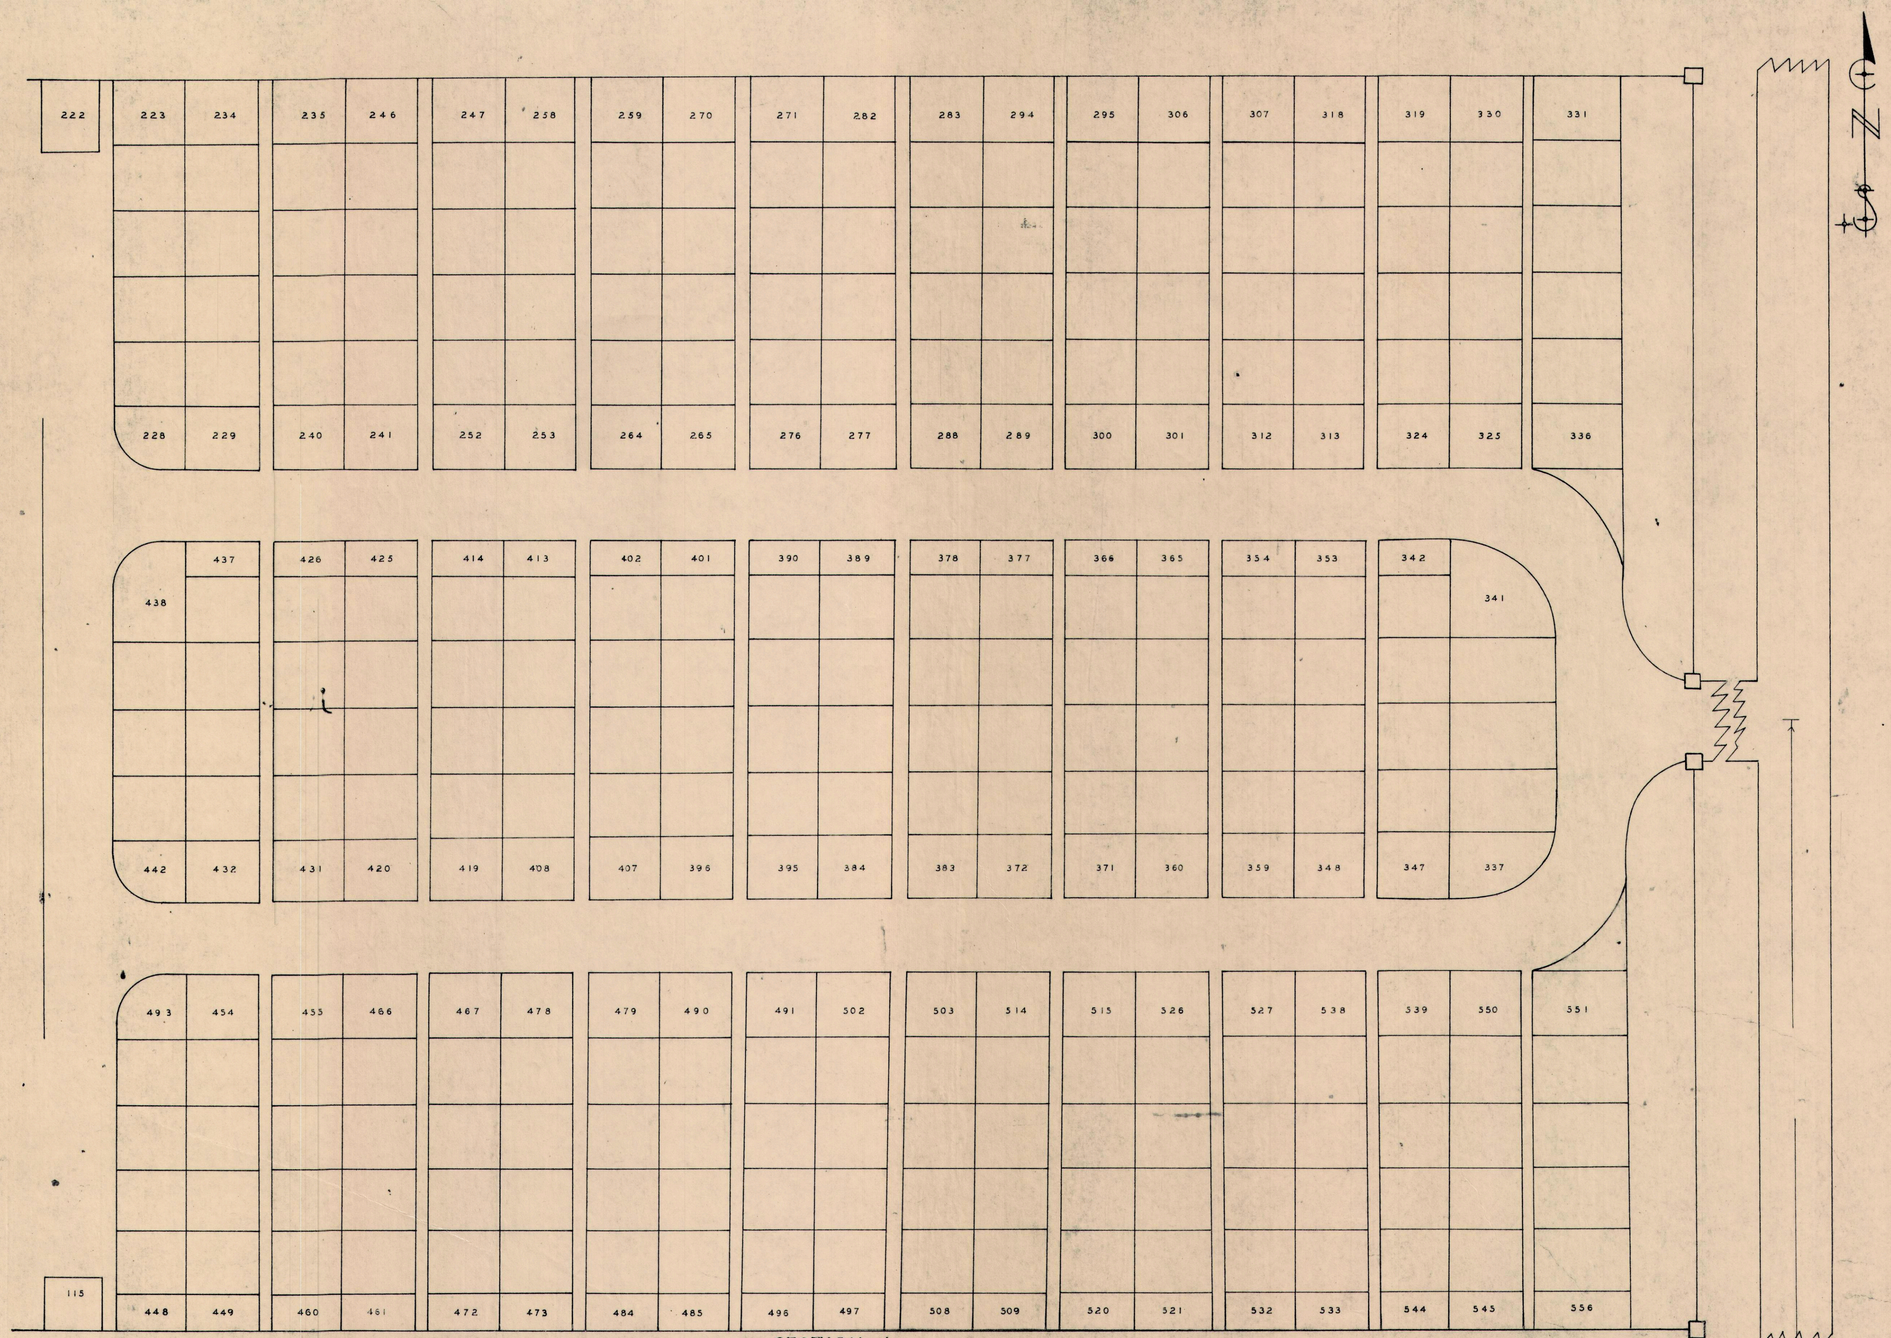

SECTION 1
SCALE 1"=20'