NOTES

1. BOUNDARY BASIS:
   Cannon to Ronald CALL
   30 Sept. 1974; V. 796, P. 152
2. AZIMUTHS:
   Calculated from Observed angles
   Reckoned from True North ± 1/2°
   Based on 156.9° for HE.
3. PRECISION: 1/6,000
4. ACCURACY: Indicated by "U" (uncertainty) adjacent to the resurveyed lines.
5. COORDINATES are Calculated, Plane, Rectangular with Arbitrary Origin at "H" = N. 10,000; E. 1,000 Ft.
6. SCOPE OF WORK: This Survey:
   a. Locates the existing boundaries of the "Call" parcel shown by solid, heavy lines. It does NOT accurately locate the two highways, except as occupied. All other information shown, while a part of this survey, is for reference purposes ONLY, and is not otherwise represented
7. REVISIONS:
   29 March 1975; To Subdivide Parcel "B".
   13 MAY 1975; To ADD Parcels "A", "D", & "C"; and related Monumentation and Geometry.

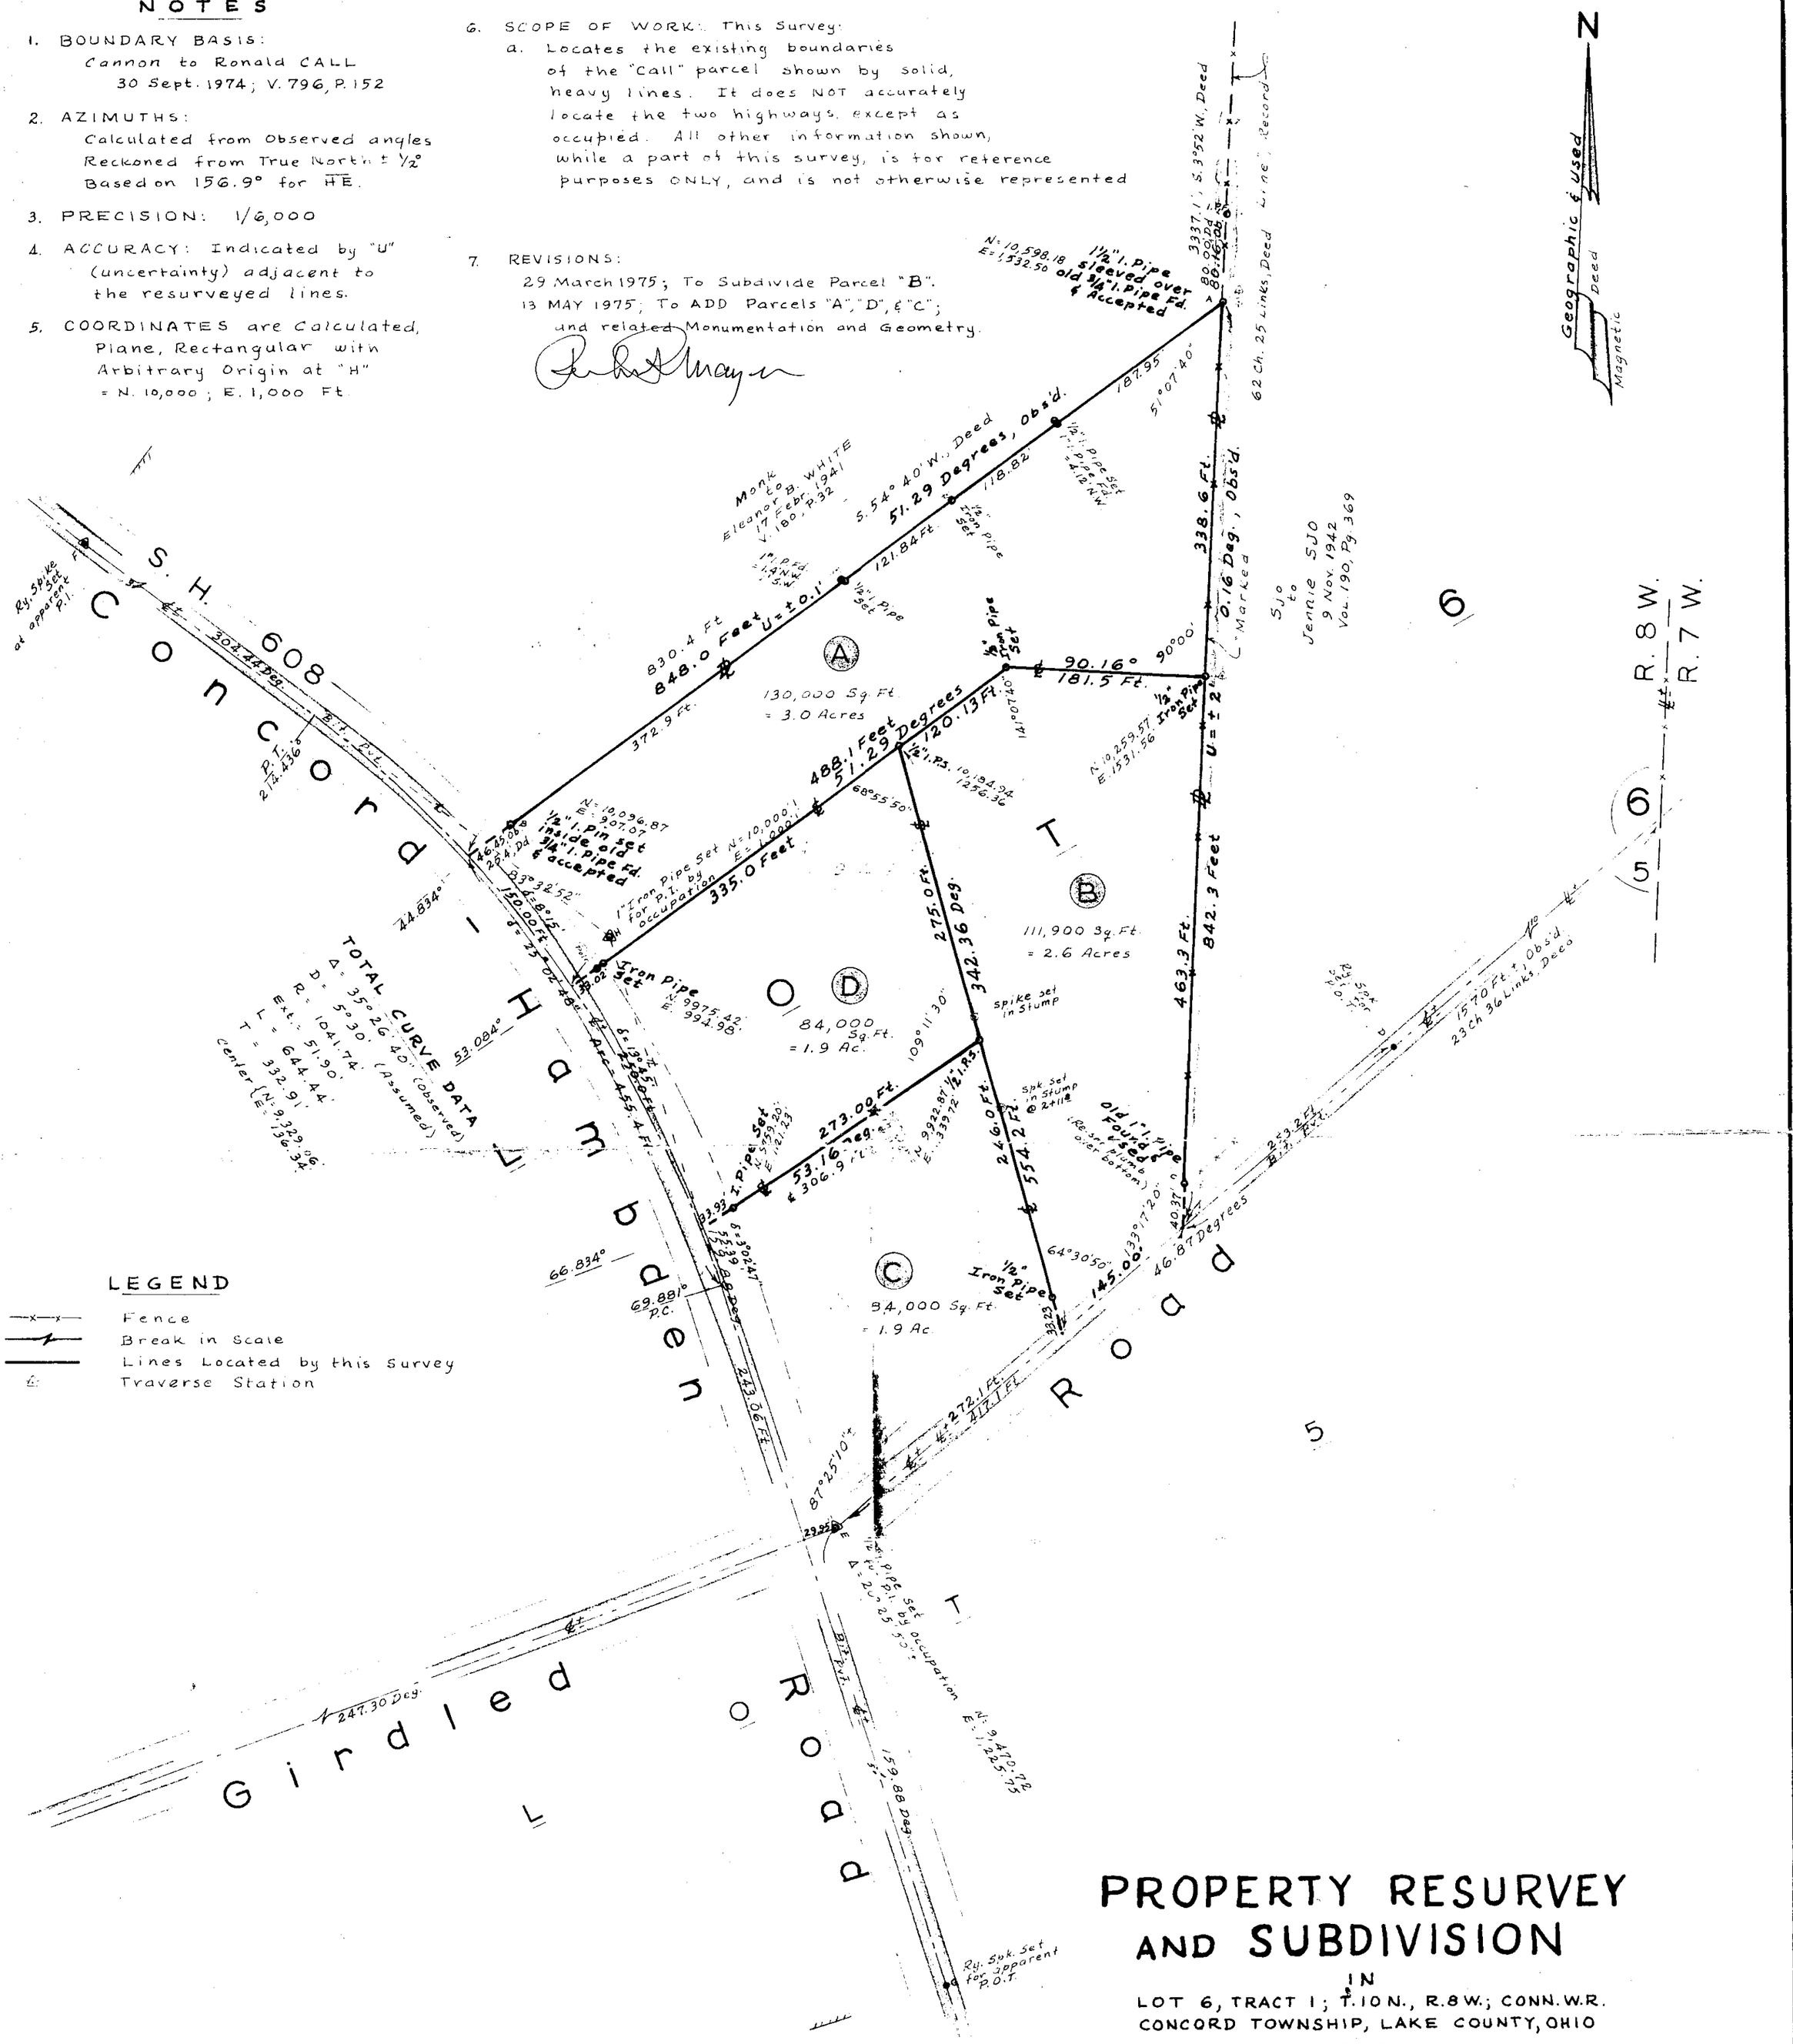

LEGEND

- Fence
- Break in Scale
- Lines Located by this Survey
- Traverse Station

PROPERTY RESURVEY AND SUBDIVISION

IN

LOT 6, TRACT 1; T. 10 N., R. 8 W.; CONN. W.R.
CONCORD TOWNSHIP, LAKE COUNTY, OHIO

FOR

CHARLES W. CALL

SCALE: 1 IN. TO 100 FT. 11 MARCH 1975

RICHARD R. MAYER
SURVEYOR
PAINESVILLE, OHIO

DWG. № 75-3-17 Rev.