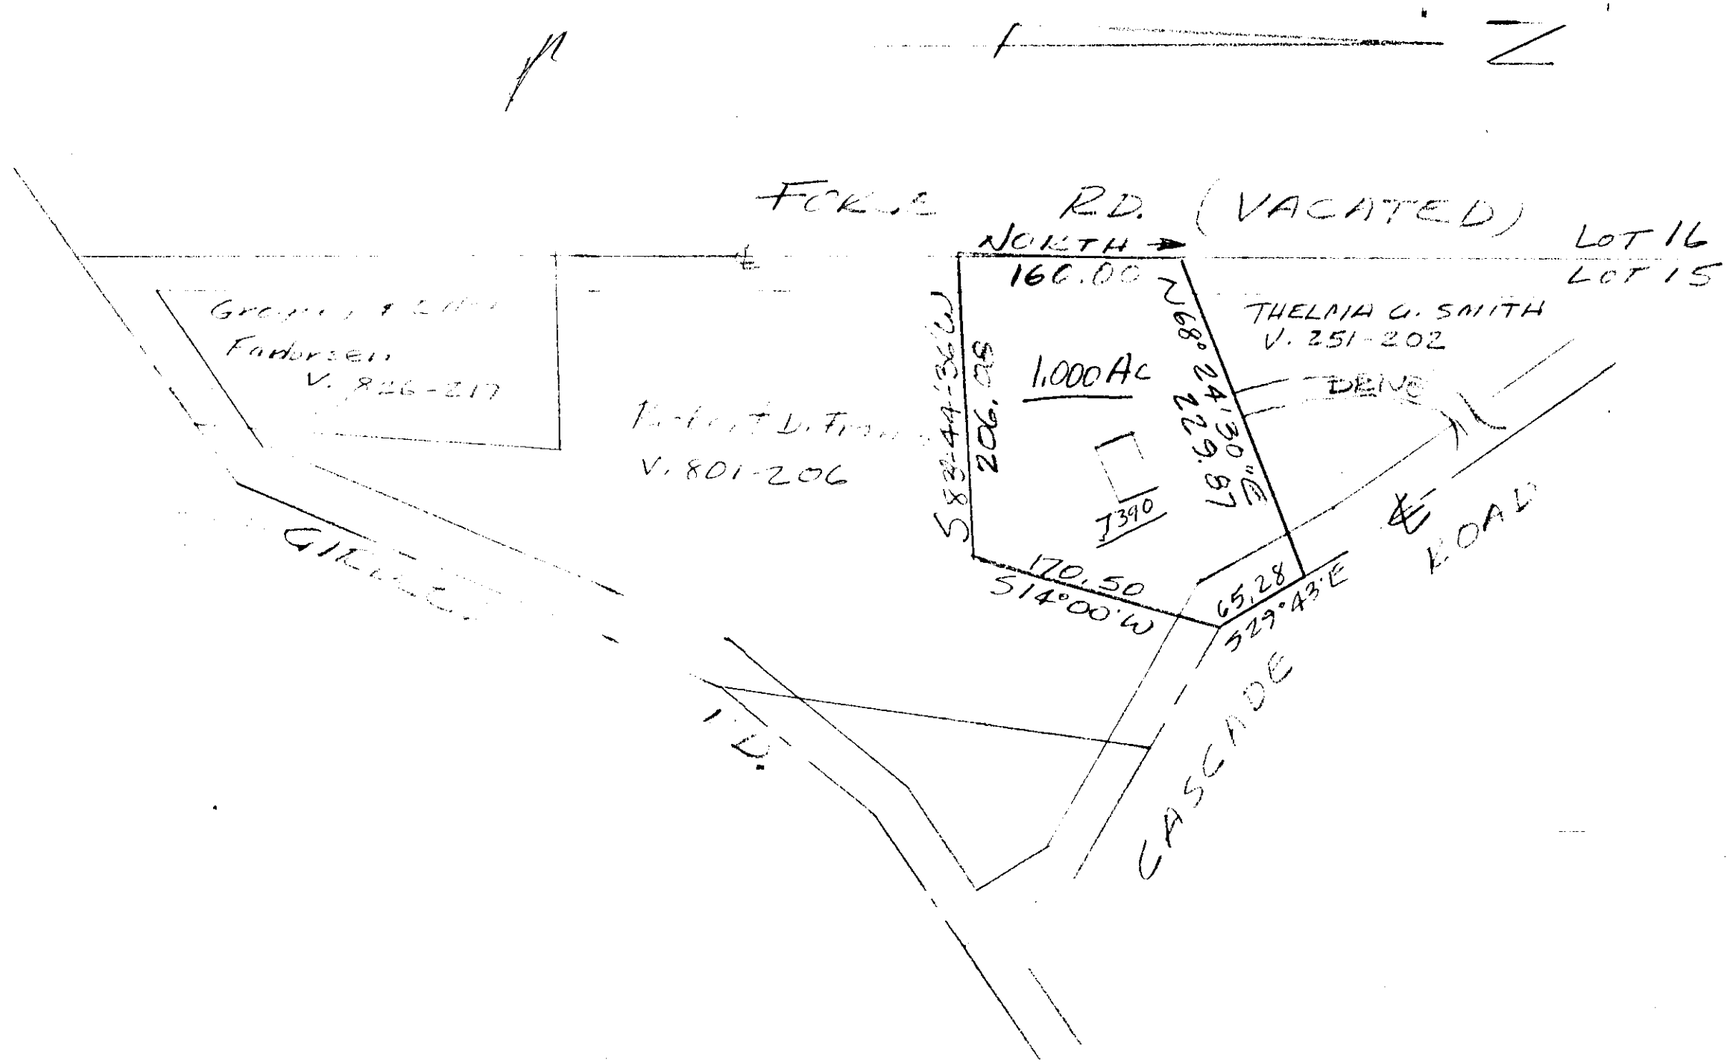

8A-8B

DESIGN CERTIFICATION	AS BUILT CERTIFICATION			
THIS PLAT WAS PREPARED BY ME, AND IS CORRECT TO THE BEST OF MY KNOWLEDGE AND BELIEF. REG SURVEYOR NO.	I HEREBY CERTIFY THAT THE CIRCLED GRADES ARE EXISTING FINISH GRADES CHECKED IN THE FIELD ON _____ AND THAT SURVEY IS CORRECT TO THE BEST OF MY KNOWLEDGE AND BELIEF. REG SURVEYOR NO	**COLPETZER · WOODS** CONSULTANTS, INC. 180 SOUTH STATE STREET • PAINESVILLE, OHIO 44077 • (216) 357-7569	DATE AUG. 1978 SCALE 1" = 100' DRAWN BY CHKD BY JOB NO 78293 FB PG	PLAT OF PROPERTY for ROBERT DI FRANCO LOT 15-TR. 1 CONCORD TWP. LAKE COUNTY OHIO