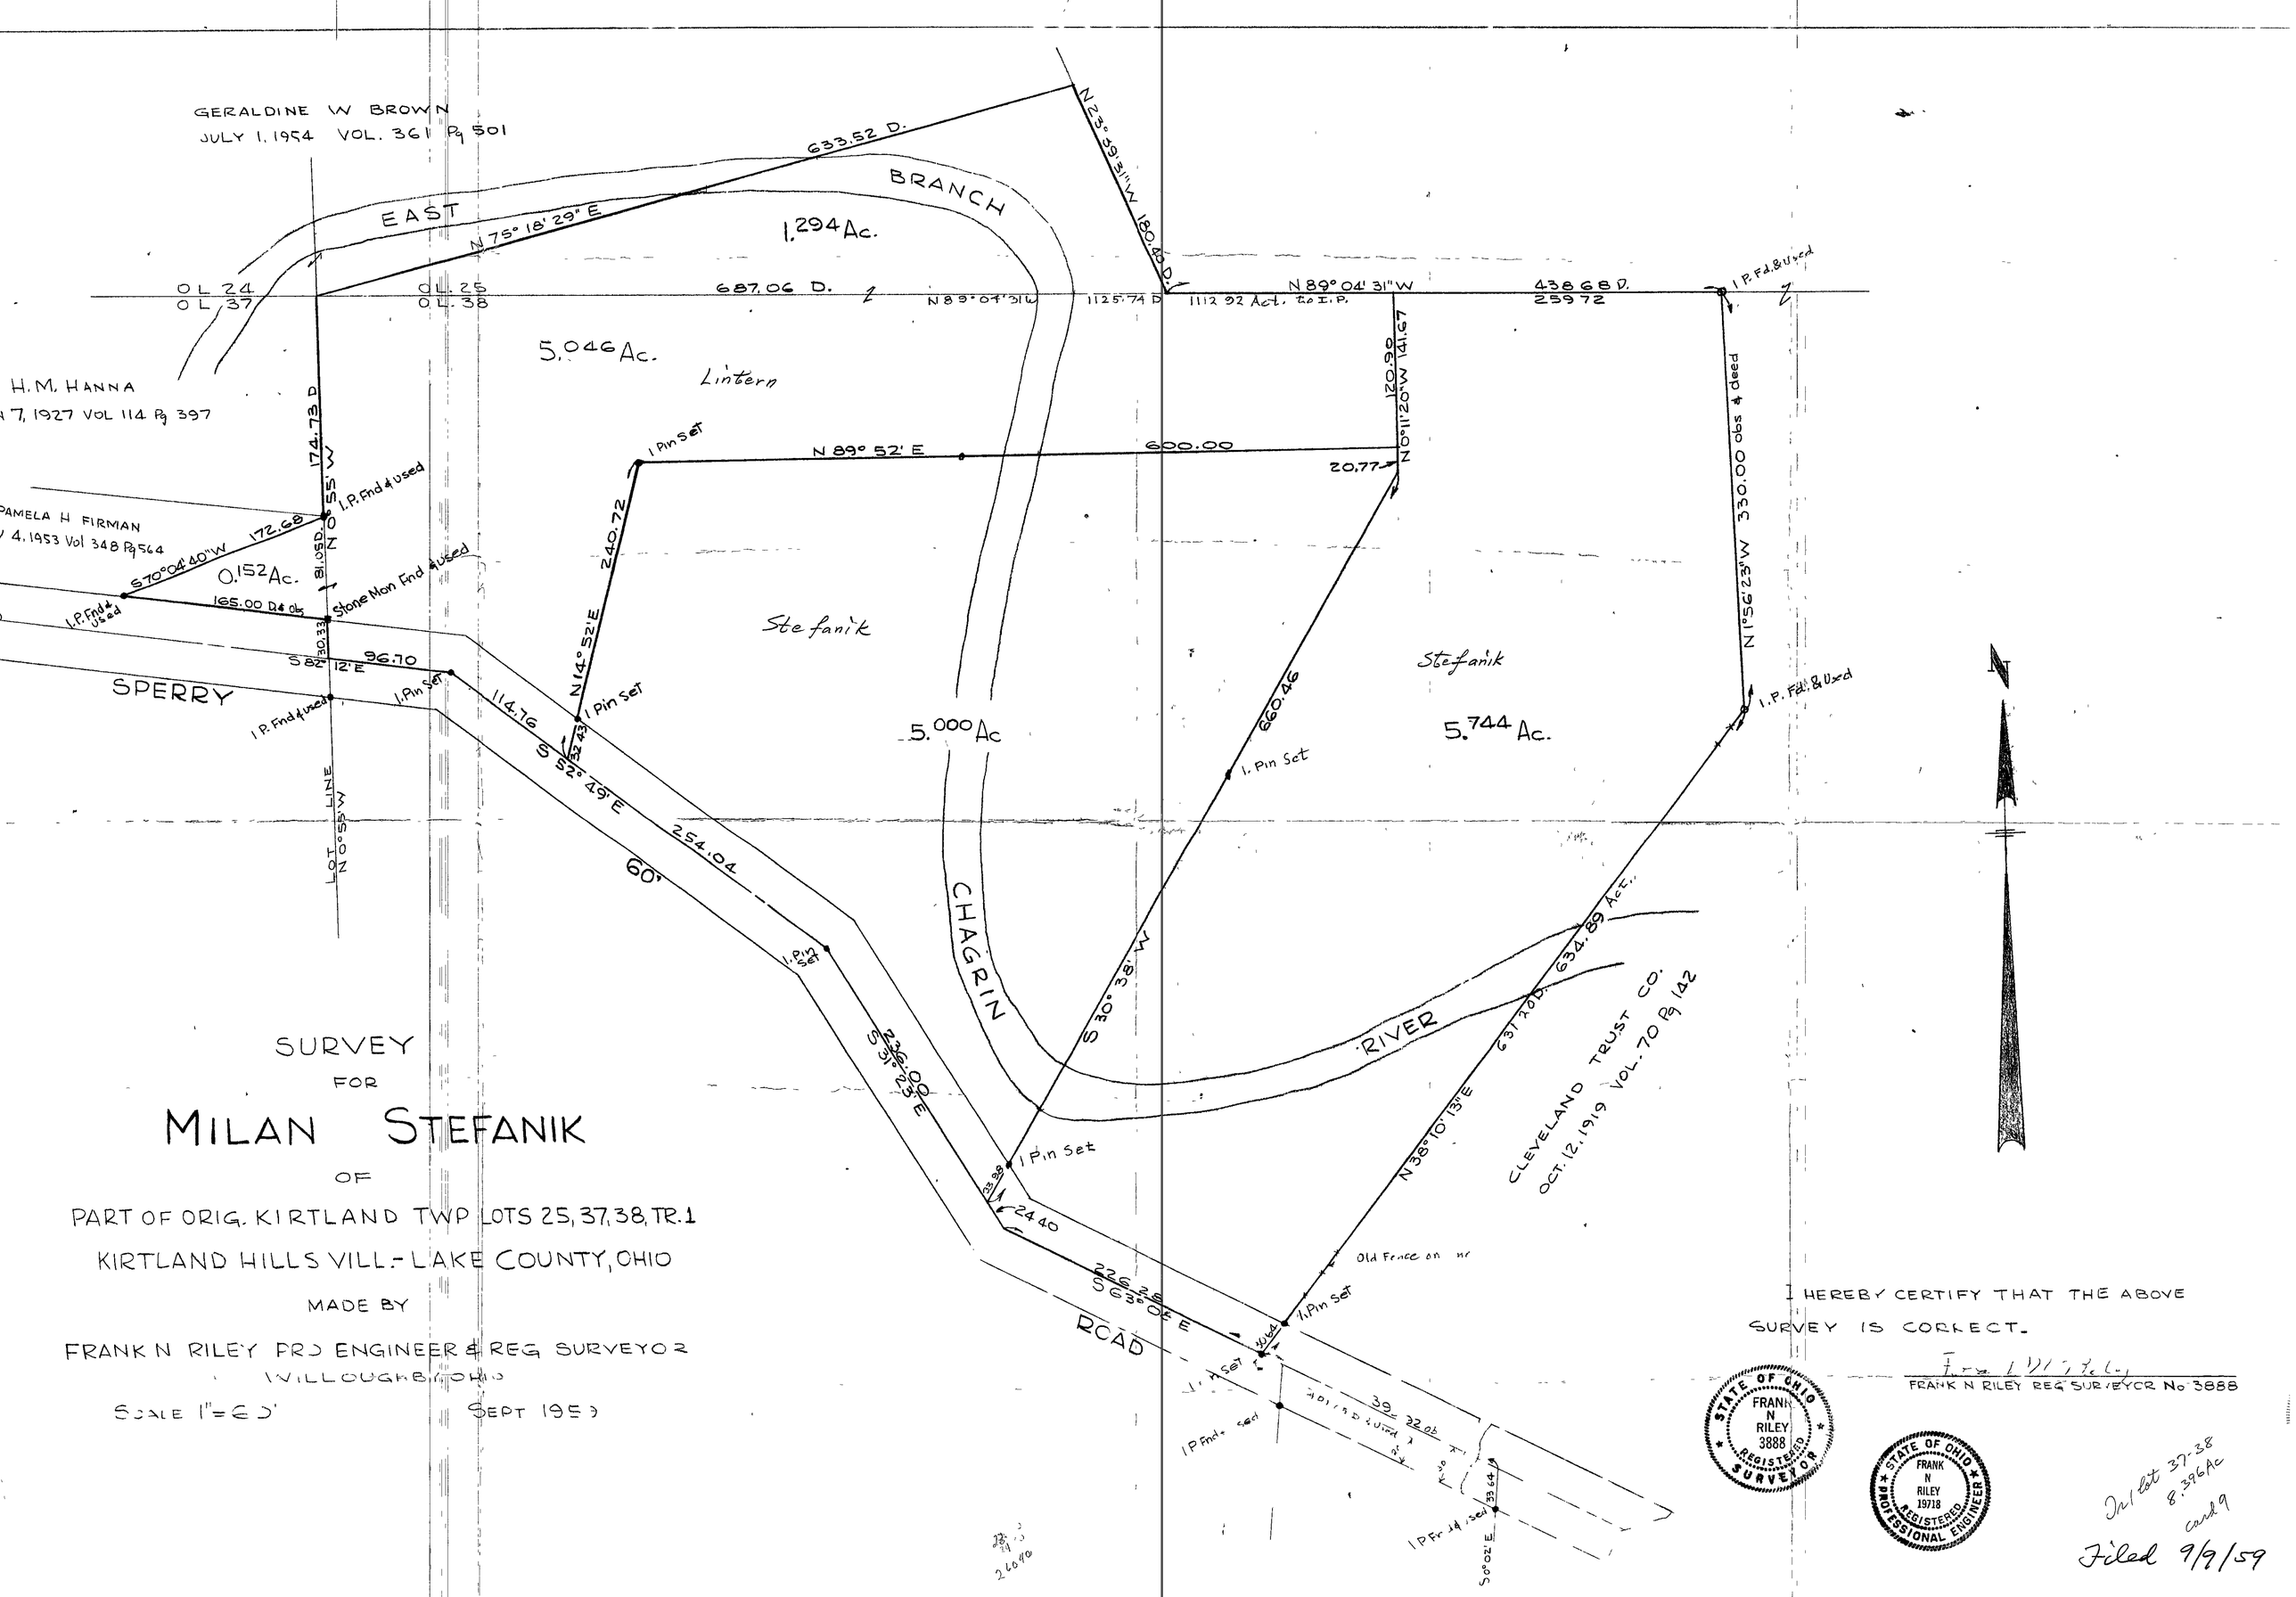

SURVEY
FOR
MILAN STEFANIK
OF
PART OF ORIG. KIRTLAND TWP LOTS 25, 37, 38, TR. 1
KIRTLAND HILLS VILL. - LAKE COUNTY, OHIO
MADE BY
FRANK N RILEY PRO ENGINEER & REG SURVEYOR
WILLOUGHBY, OHIO
SCALE 1" = 60' SEPT 1959

I HEREBY CERTIFY THAT THE ABOVE SURVEY IS CORRECT.

Frank N Riley
FRANK N RILEY REG SURVEYOR No 3888

STATE OF OHIO FRANK N RILEY 3888 REGISTERED SURVEYOR

STATE OF OHIO FRANK N RILEY 19718 REGISTERED PROFESSIONAL ENGINEER

In lot 37-38
8.396 Ac
card 9

Filed 9/9/59