SCALE: 1" = 100'

TOTAL LOT AREA = 1.603 ACRES
LOT AREA(EXCLUDING ROW) = 1.500 ACRES

I CERTIFY THAT THIS PLAN WAS PREPARED BY ME AND IS CORRECT TO THE BEST OF MY KNOWLEDGE AND BELIEF.

John C. Skonieczny 6.18.96
JOHN C. SKONIECZNY, P.S. #6356 DATE

STATE OF OHIO
JOHN CLOUD SKONIECZNY
S-6356
REGISTERED SURVEYOR

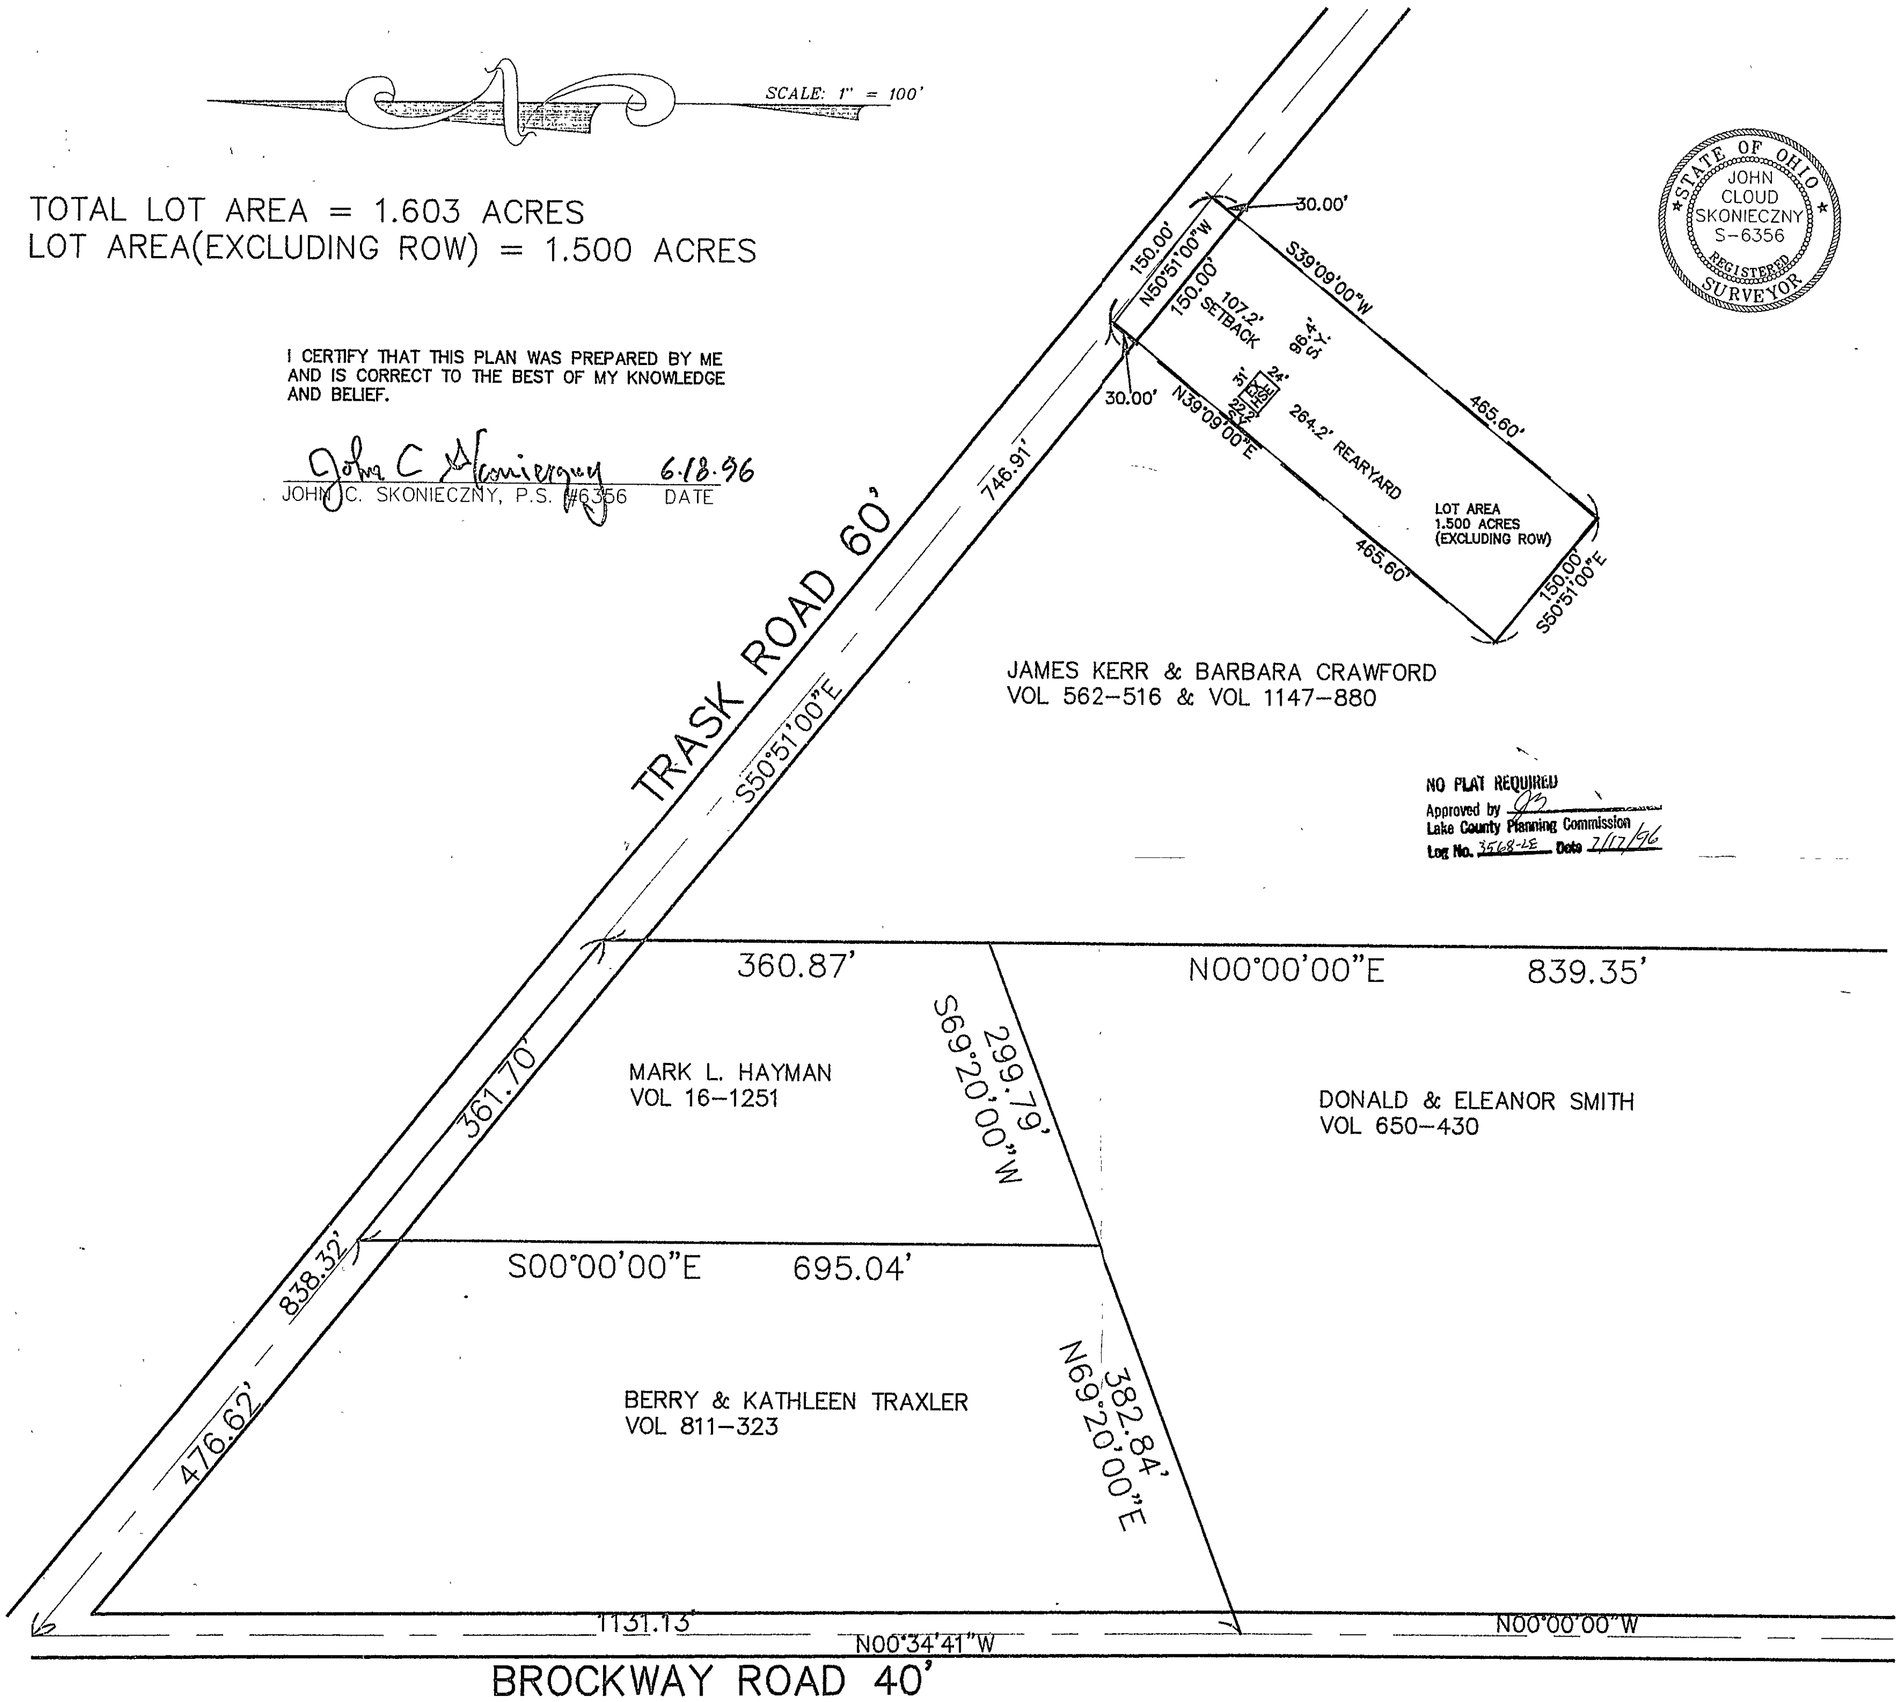


NO PLAT REQUIRED
Approved by
Lake County Planning Commission
Log No. 3568-LE Date 7/17/96

| NO. | DATE | DESCRIPTION | BY |
|---|---|---|---|
| | | | |

LOT SPLIT FOR: JIM KERR
BEING PP # 07-A-018-003
OF THE L.C.R.D
TOWNSHIP OF LEROY
COUNTY OF LAKE
STATE OF OHIO


5794 HEISLEY ROAD MENTOR OHIO 44060
216-639-9950
FAX 639-9790
AZTECH
ENGINEERING and SURVEYING
Civil Engineering · Land Surveying


| | | | |
|---|---|---|---|
| HORIZ SCALE: 1" = 100' | VERT. SCALE: | | |
| DRAWN BY: SRL | DATE: 6/18/96 | | |
| CHECKED BY: JFT | DRAWING NO. AZT-197 | | |
| JOB NO. 96246 | SHEET 1 OF 1 | | |