MAP OF SURVEY
FOR
CAROLINE STANONIK

KNOWN AS BEING PART OF LOT 4, TRACT 10
IN RANGE 6, TOWNSHIP 12 OF THE
CONNECTICUT WESTERN RESERVE
TOWNCSHIP OF MADISON
COUNTY OF LAKE STATE OF OHIO

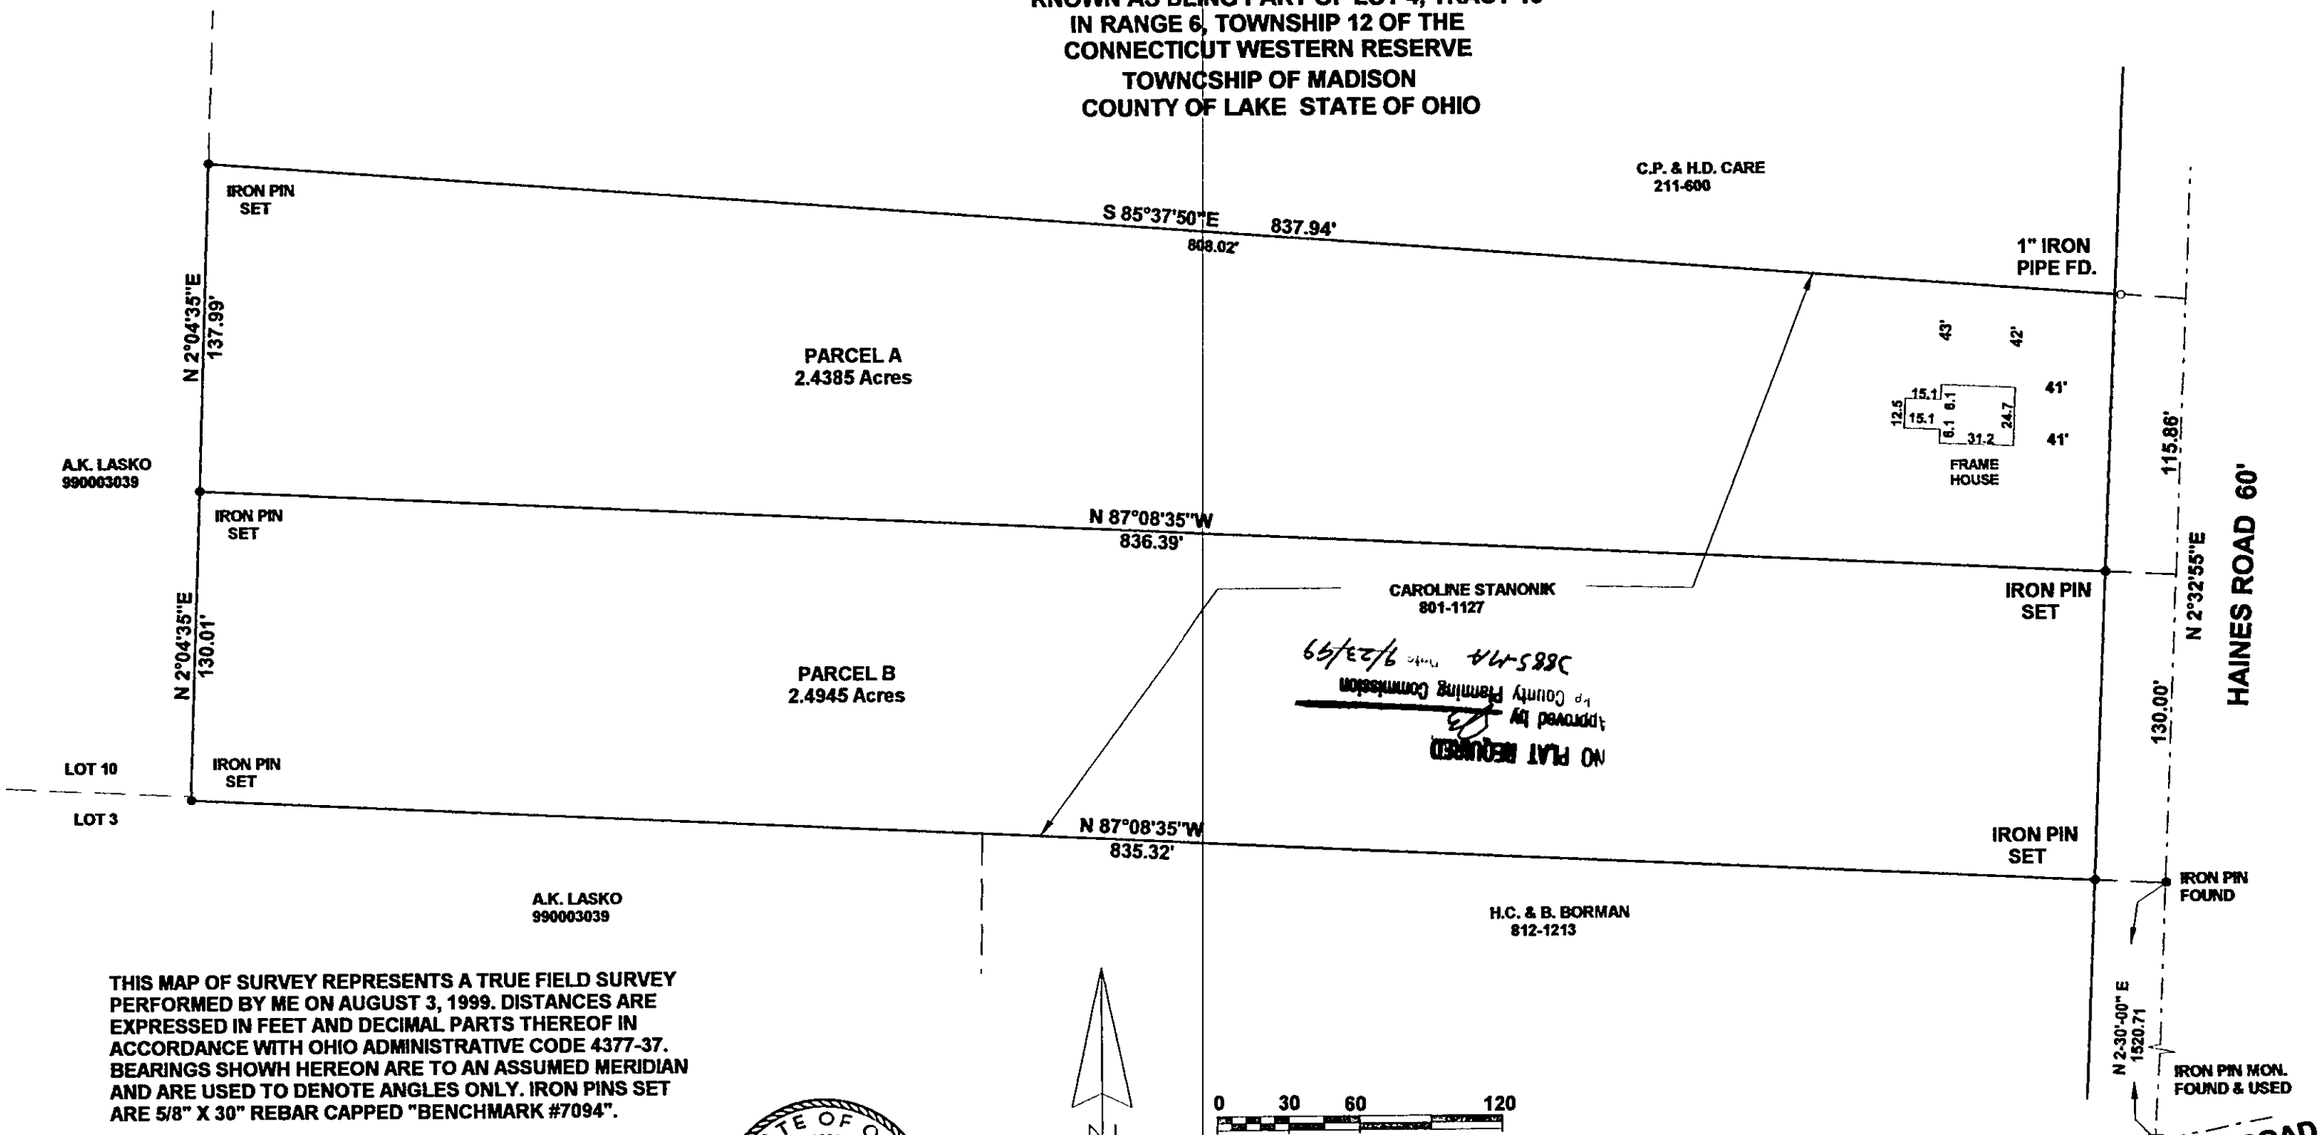

NO PLAT REQUIRED
Approved by
Lake County Planning Commission
Date 9/23/99
3885-MA

THIS MAP OF SURVEY REPRESENTS A TRUE FIELD SURVEY PERFORMED BY ME ON AUGUST 3, 1999. DISTANCES ARE EXPRESSED IN FEET AND DECIMAL PARTS THEREOF IN ACCORDANCE WITH OHIO ADMINISTRATIVE CODE 4377-37. BEARINGS SHOWN HEREON ARE TO AN ASSUMED MERIDIAN AND ARE USED TO DENOTE ANGLES ONLY. IRON PINS SET ARE 5/8" X 30" REBAR CAPPED "BENCHMARK #7094".

STATE OF OHIO
JAMES A. ZIEMBA
7094
PROFESSIONAL SURVEYOR

JAMES A. ZIEMBA PROFESSIONAL SURVEYOR # 7094

BENCHMARK SURVEY COMPANY
5964 SOUTH RIDGE ROAD
MADISON, OHIO 44057
AUGUST 3, 1999