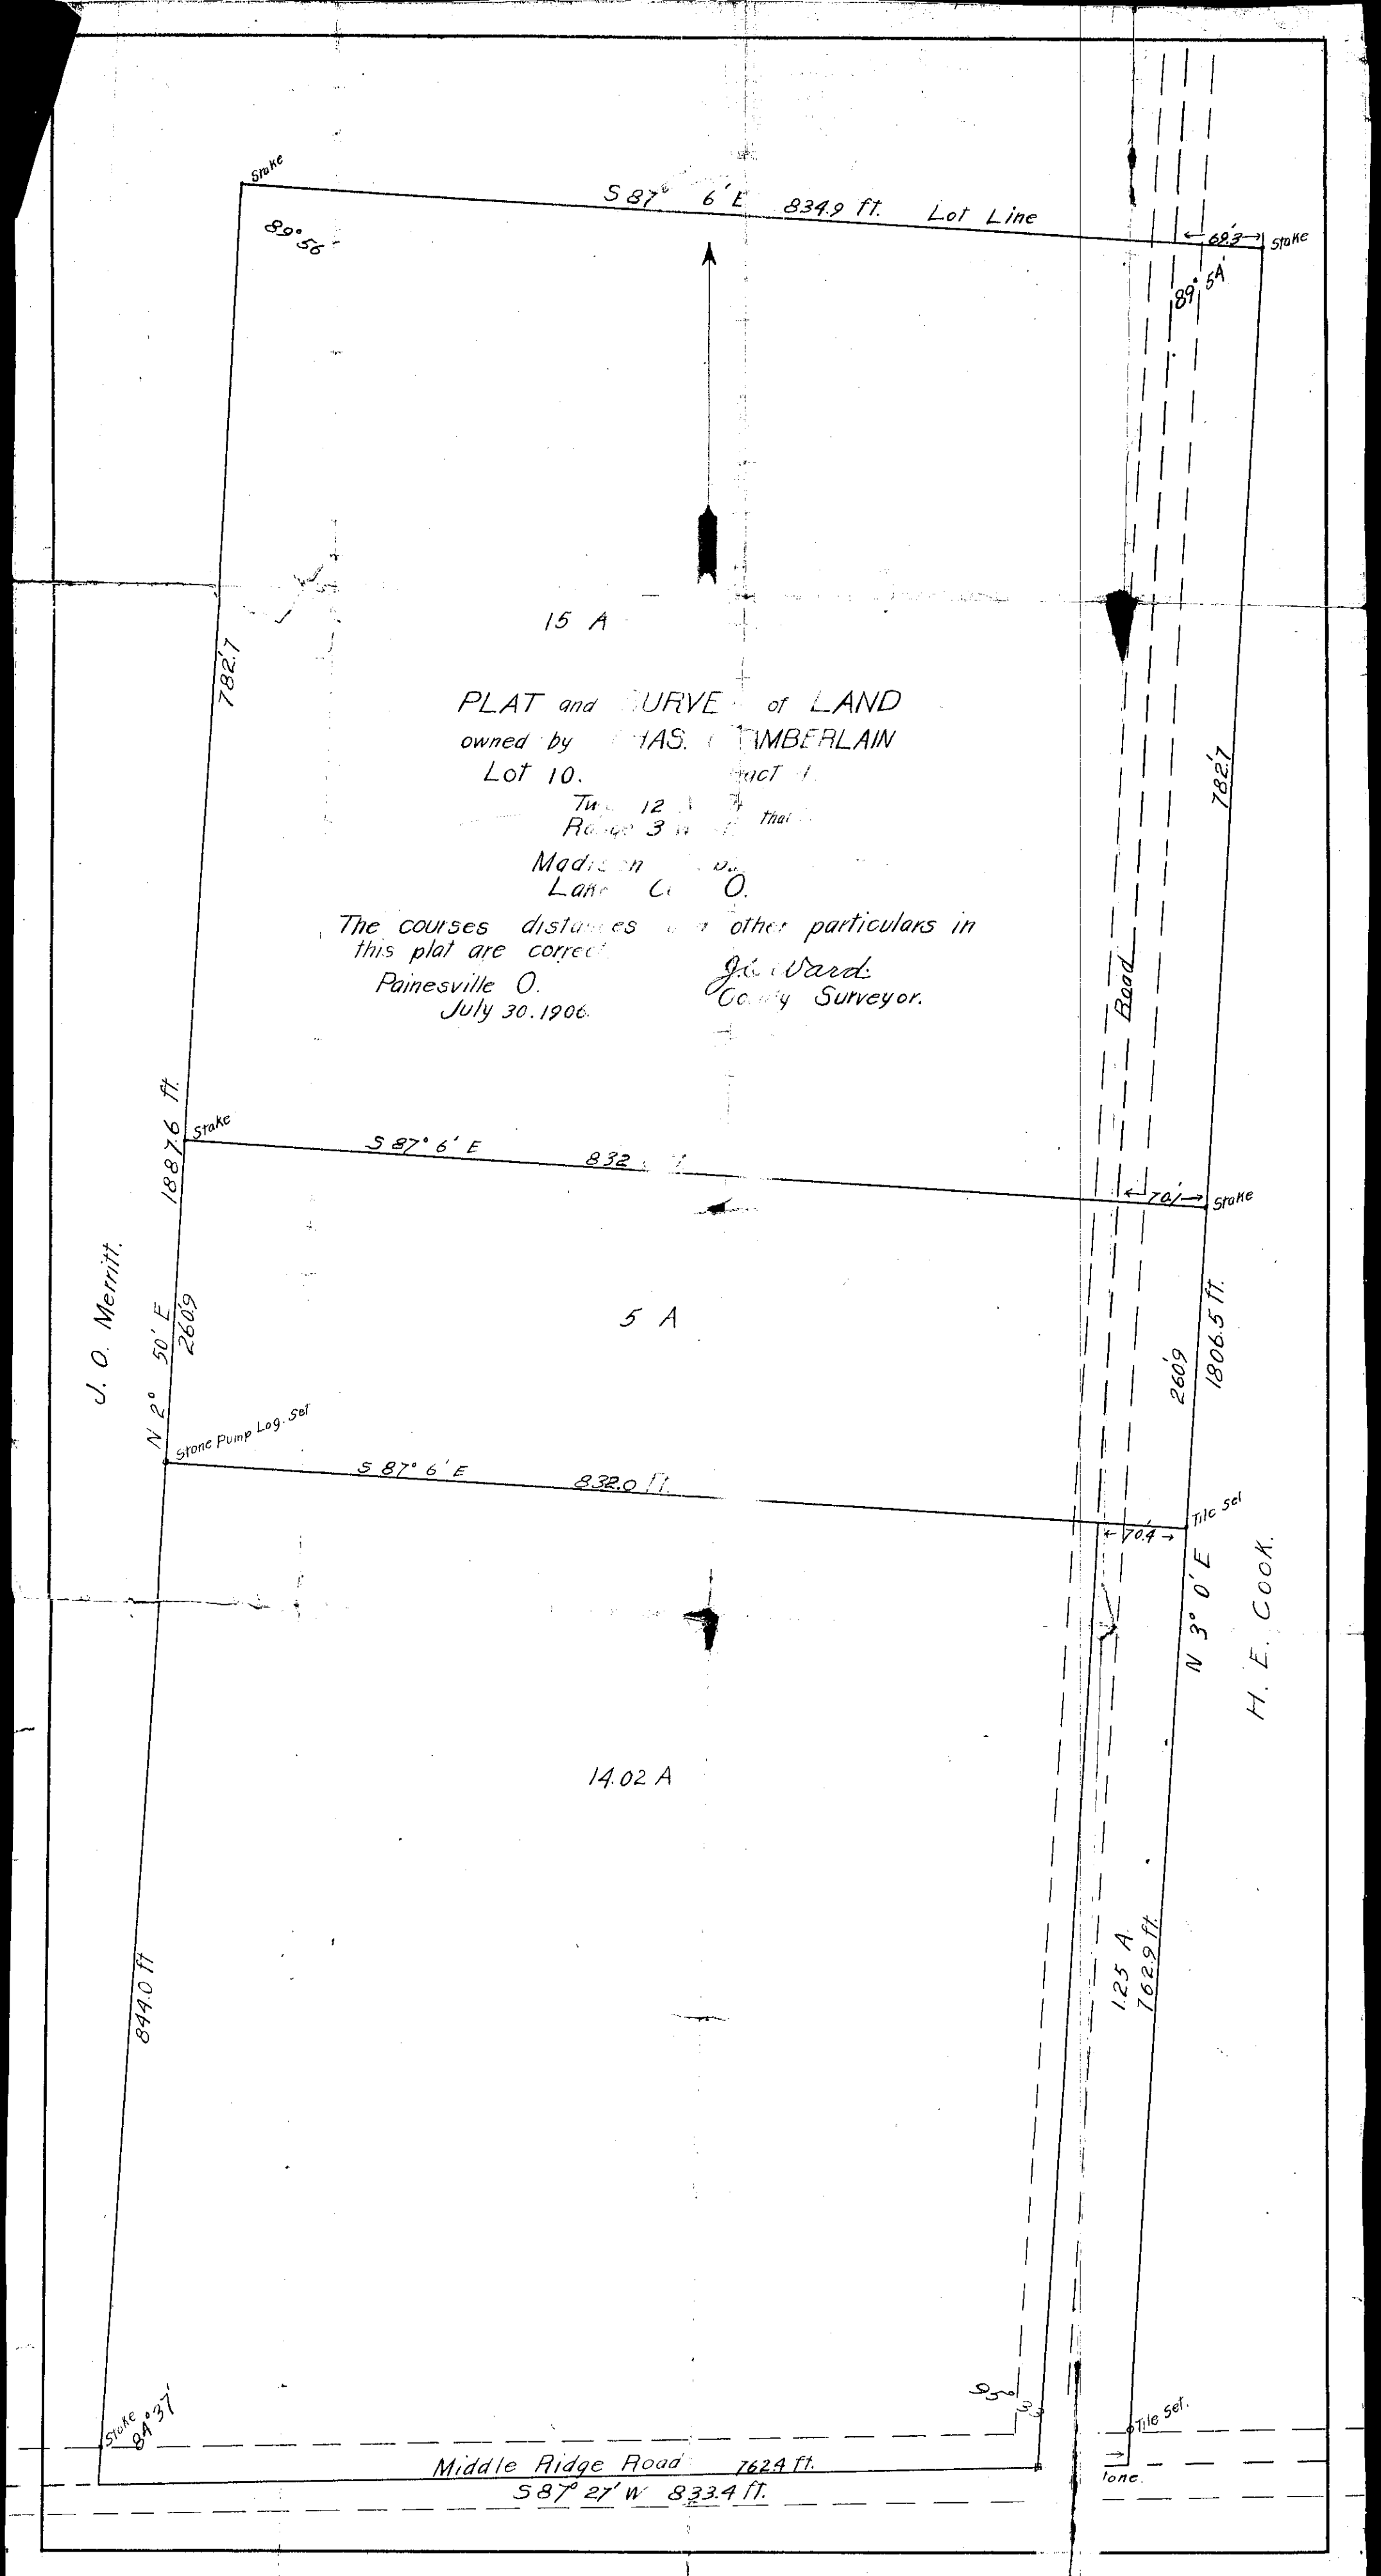
Stake
S 87° 6' E 834.9 ft. Lot Line
89° 56'
68.3'
Stake
89° 54'
15 A
782.7
PLAT and SURVEY of LAND
owned by CHAS. CHAMBERLAIN
Lot 10.
Tract 1
Township 12
Range 3
Madison
Lake Co. O.
The courses distances and other particulars in this plat are correct.
Painesville O.
July 30. 1906.
J. C. Ward
County Surveyor.
782.7
Road
188.76 ft.
Stake
S 87° 6' E 832
70.1'
Stake
J. O. Merritt.
N 2° 50' E
260.9
5 A
260.9
1806.5 ft.
Stone Pump Log. Set
S 87° 6' E 832.0 ft.
Tile Set
70.4
N 3° 0' E
H. E. COOK.
14.02 A
844.0 ft
1.25 A.
762.9 ft.
Stake
84.37'
Tile Set.
Middle Ridge Road 762.4 ft.
S 87° 27' W 833.4 ft.
Tone.