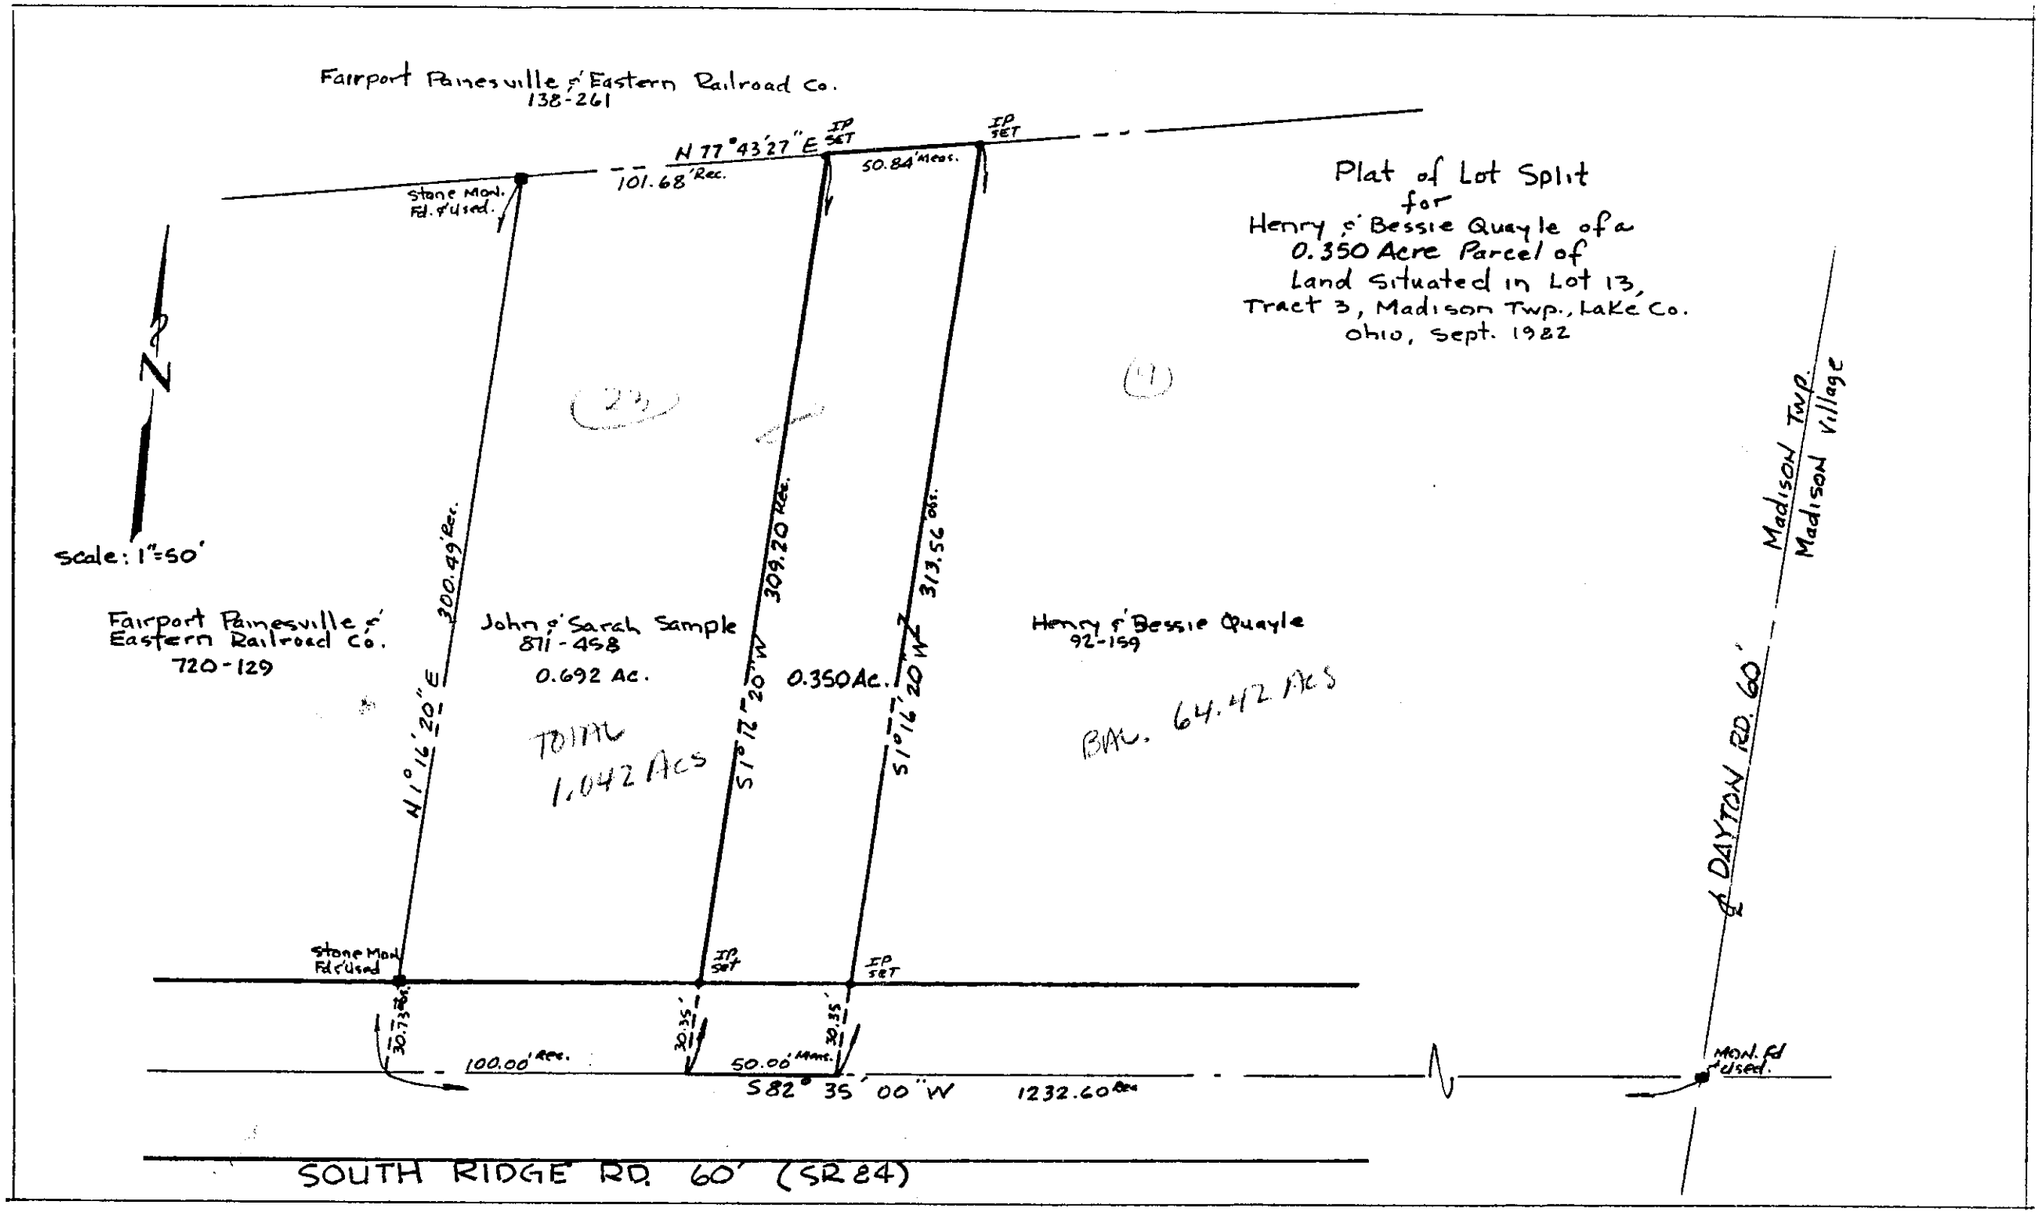
Fairport Painesville & Eastern Railroad Co.
138-261
N 77°43'27" E
101.68' Rec.
IP SET
50.84' Meas.
Stone Mon. Fd. & used.
Plat of Lot Split
for
Henry & Bessie Quayle of a
0.350 Acre Parcel of
Land Situated in Lot 13,
Tract 3, Madison Twp., Lake Co.
Ohio, Sept. 1982
N
Scale: 1"=50'
300.49' Rec.
309.20' Rec.
313.56' Rec.
N 1°16'20" E
S 1°16'20" W
Fairport Painesville & Eastern Railroad Co.
720-129
John & Sarah Sample
811-458
0.692 Ac.
TOTAL
1.042 ACS
0.350 Ac.
Henry & Bessie Quayle
92-159
BAL. 64.42 ACS
Madison Twp.
Madison Village
℄ DAYTON RD. 60'
Stone Mon. Fd. & used.
IP SET
30.73' Rec.
30.35'
100.00' Rec.
50.00' Meas.
S 82° 35' 00" W
1232.60' Rec.
Mon. fd & used.
SOUTH RIDGE RD. 60' (SR 84)