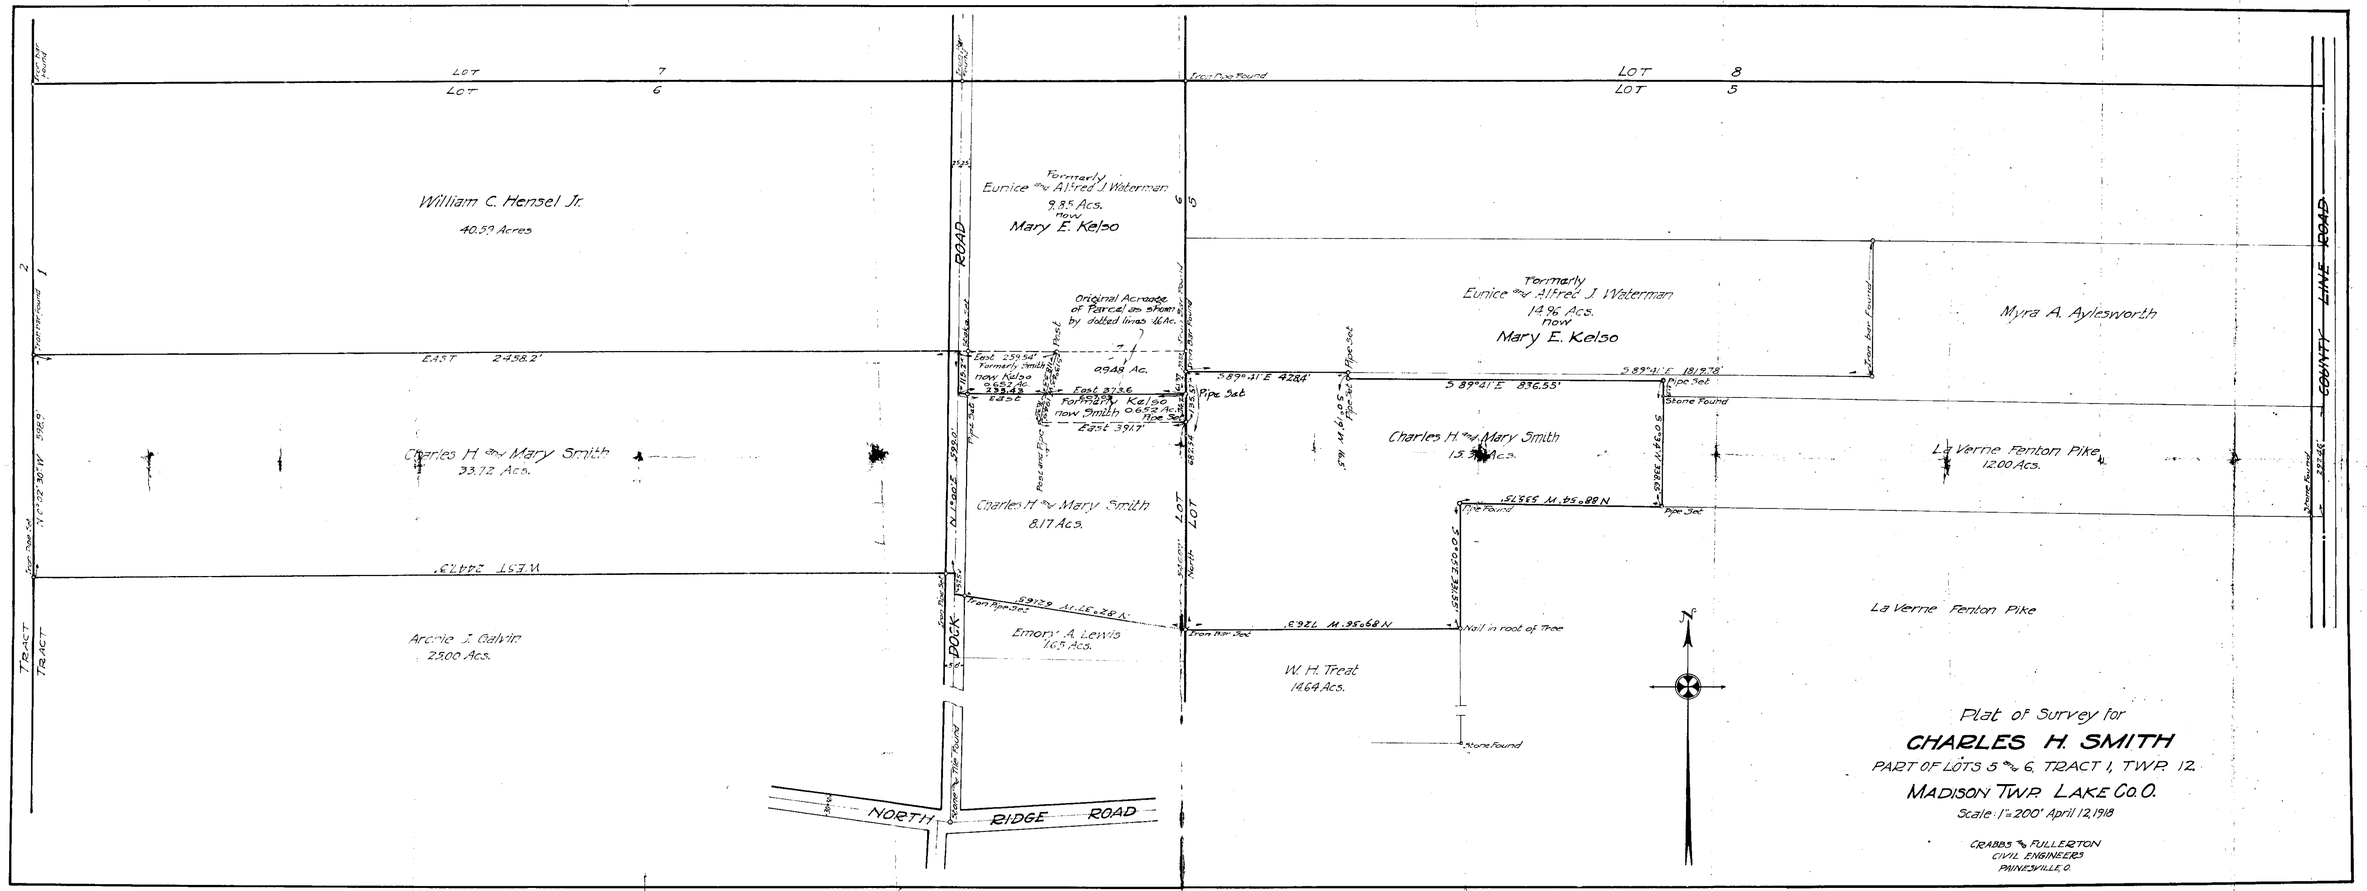

LOT 7
LOT 6
LOT 8
LOT 5
William C. Hensel Jr.
40.59 Acres
Formerly
Eunice & Alfred J. Waterman
9.85 Acs.
now
Mary E. Kelso
Formerly
Eunice & Alfred J. Waterman
14.96 Acs.
now
Mary E. Kelso
Myra A. Aylesworth
Original Acreage of Parcel as shown by dotted lines 16 Ac.
0.948 Ac.
EAST 2458.2'
Charles H. & Mary Smith
33.72 Acs.
Charles H. & Mary Smith
8.17 Acs.
Charles H. & Mary Smith
La Verne Fenton Pike
12.00 Acs.
Archie J. Galvin
25.00 Acs.
Emory A. Lewis
1.65 Acs.
W. H. Treat
14.64 Acs.
La Verne Fenton Pike
DOCK ROAD
NORTH RIDGE ROAD
COUNTY LINE ROAD
TRACT
Iron Bar Found
Pipe Set
Stone Found
Nail in root of Tree
Plat of Survey for
CHARLES H. SMITH
PART OF LOTS 5 & 6, TRACT 1, TWP. 12.
MADISON TWP. LAKE CO. O.
Scale: 1" = 200' April 12, 1918
CRABBS & FULLERTON
CIVIL ENGINEERS
PAINESVILLE, O.