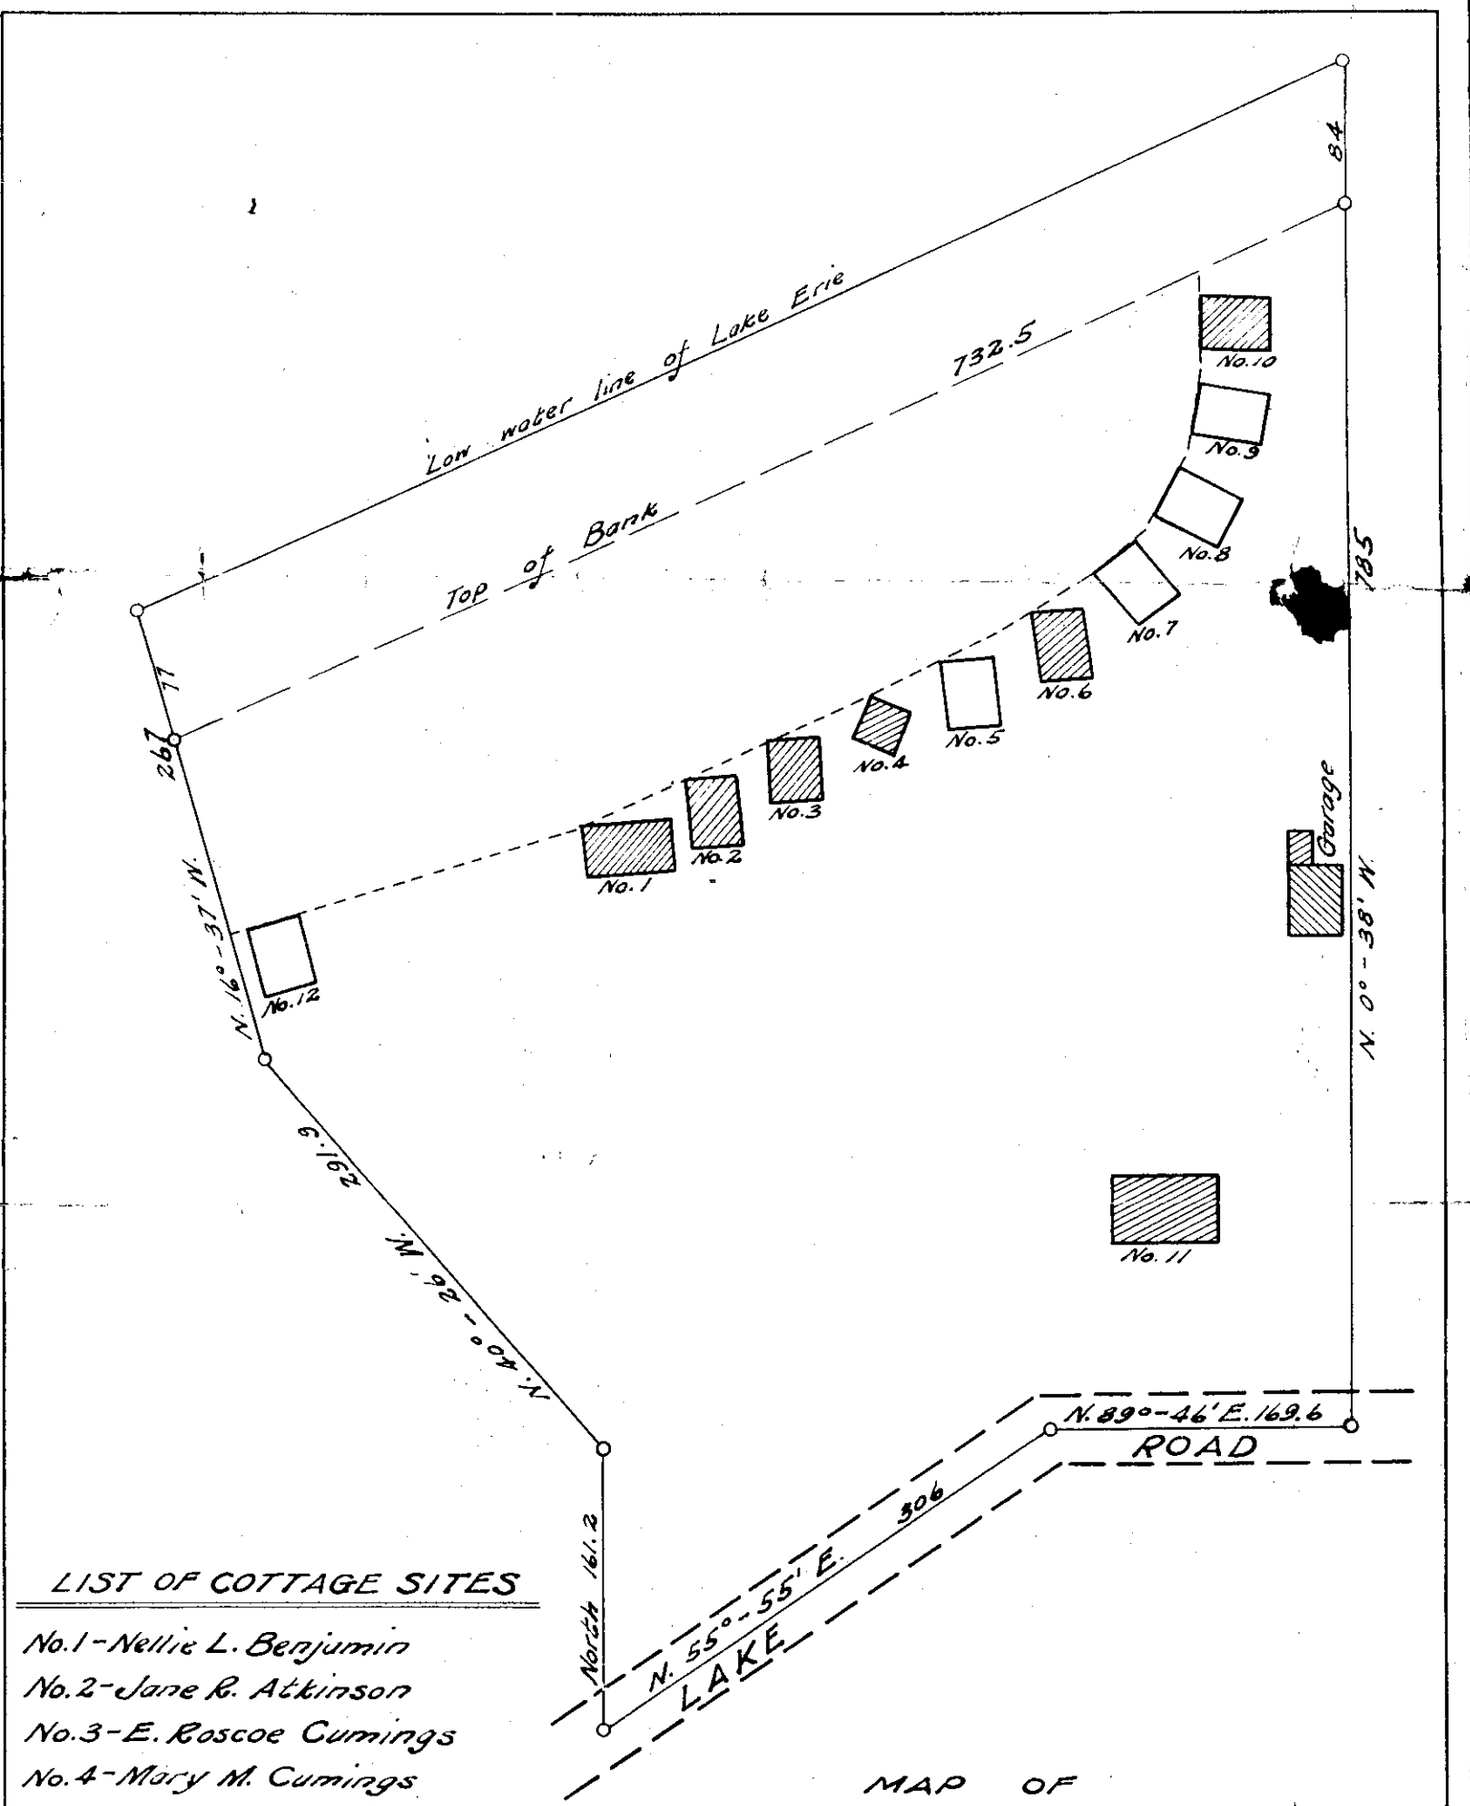


## LIST OF COTTAGE SITES

No.1 - Nellie L. Benjumin
No.2 - Jane R. Atkinson
No.3 - E. Roscoe Cumings
No.4 - Mary M. Cumings
No.5 - Homer P. Cumings
No.6 - Frank A. Cumings
No.7 - Kate C. Pershing
No.8 - Emily E. Cumings
No.9 - Unassigned
No.10 - Bessie A. Anderson
No.11 - Charles E. Cumings
No.12 - Henry H. Cumings Estate

Note;-
Cottage Sites that are cross-hatched are now occupied by buildings.
Sites shown in outline only are not now occupied by buildings.

MAP OF

# THE CUMINGS HOMESTEAD PARK

IN TRACT 2, TWP. 12, MADISON TWP.

LAKE COUNTY, OHIO.

Scale 1" = 100 FT.

March, 1920.

H. P. CUMINGS
ENGINEER