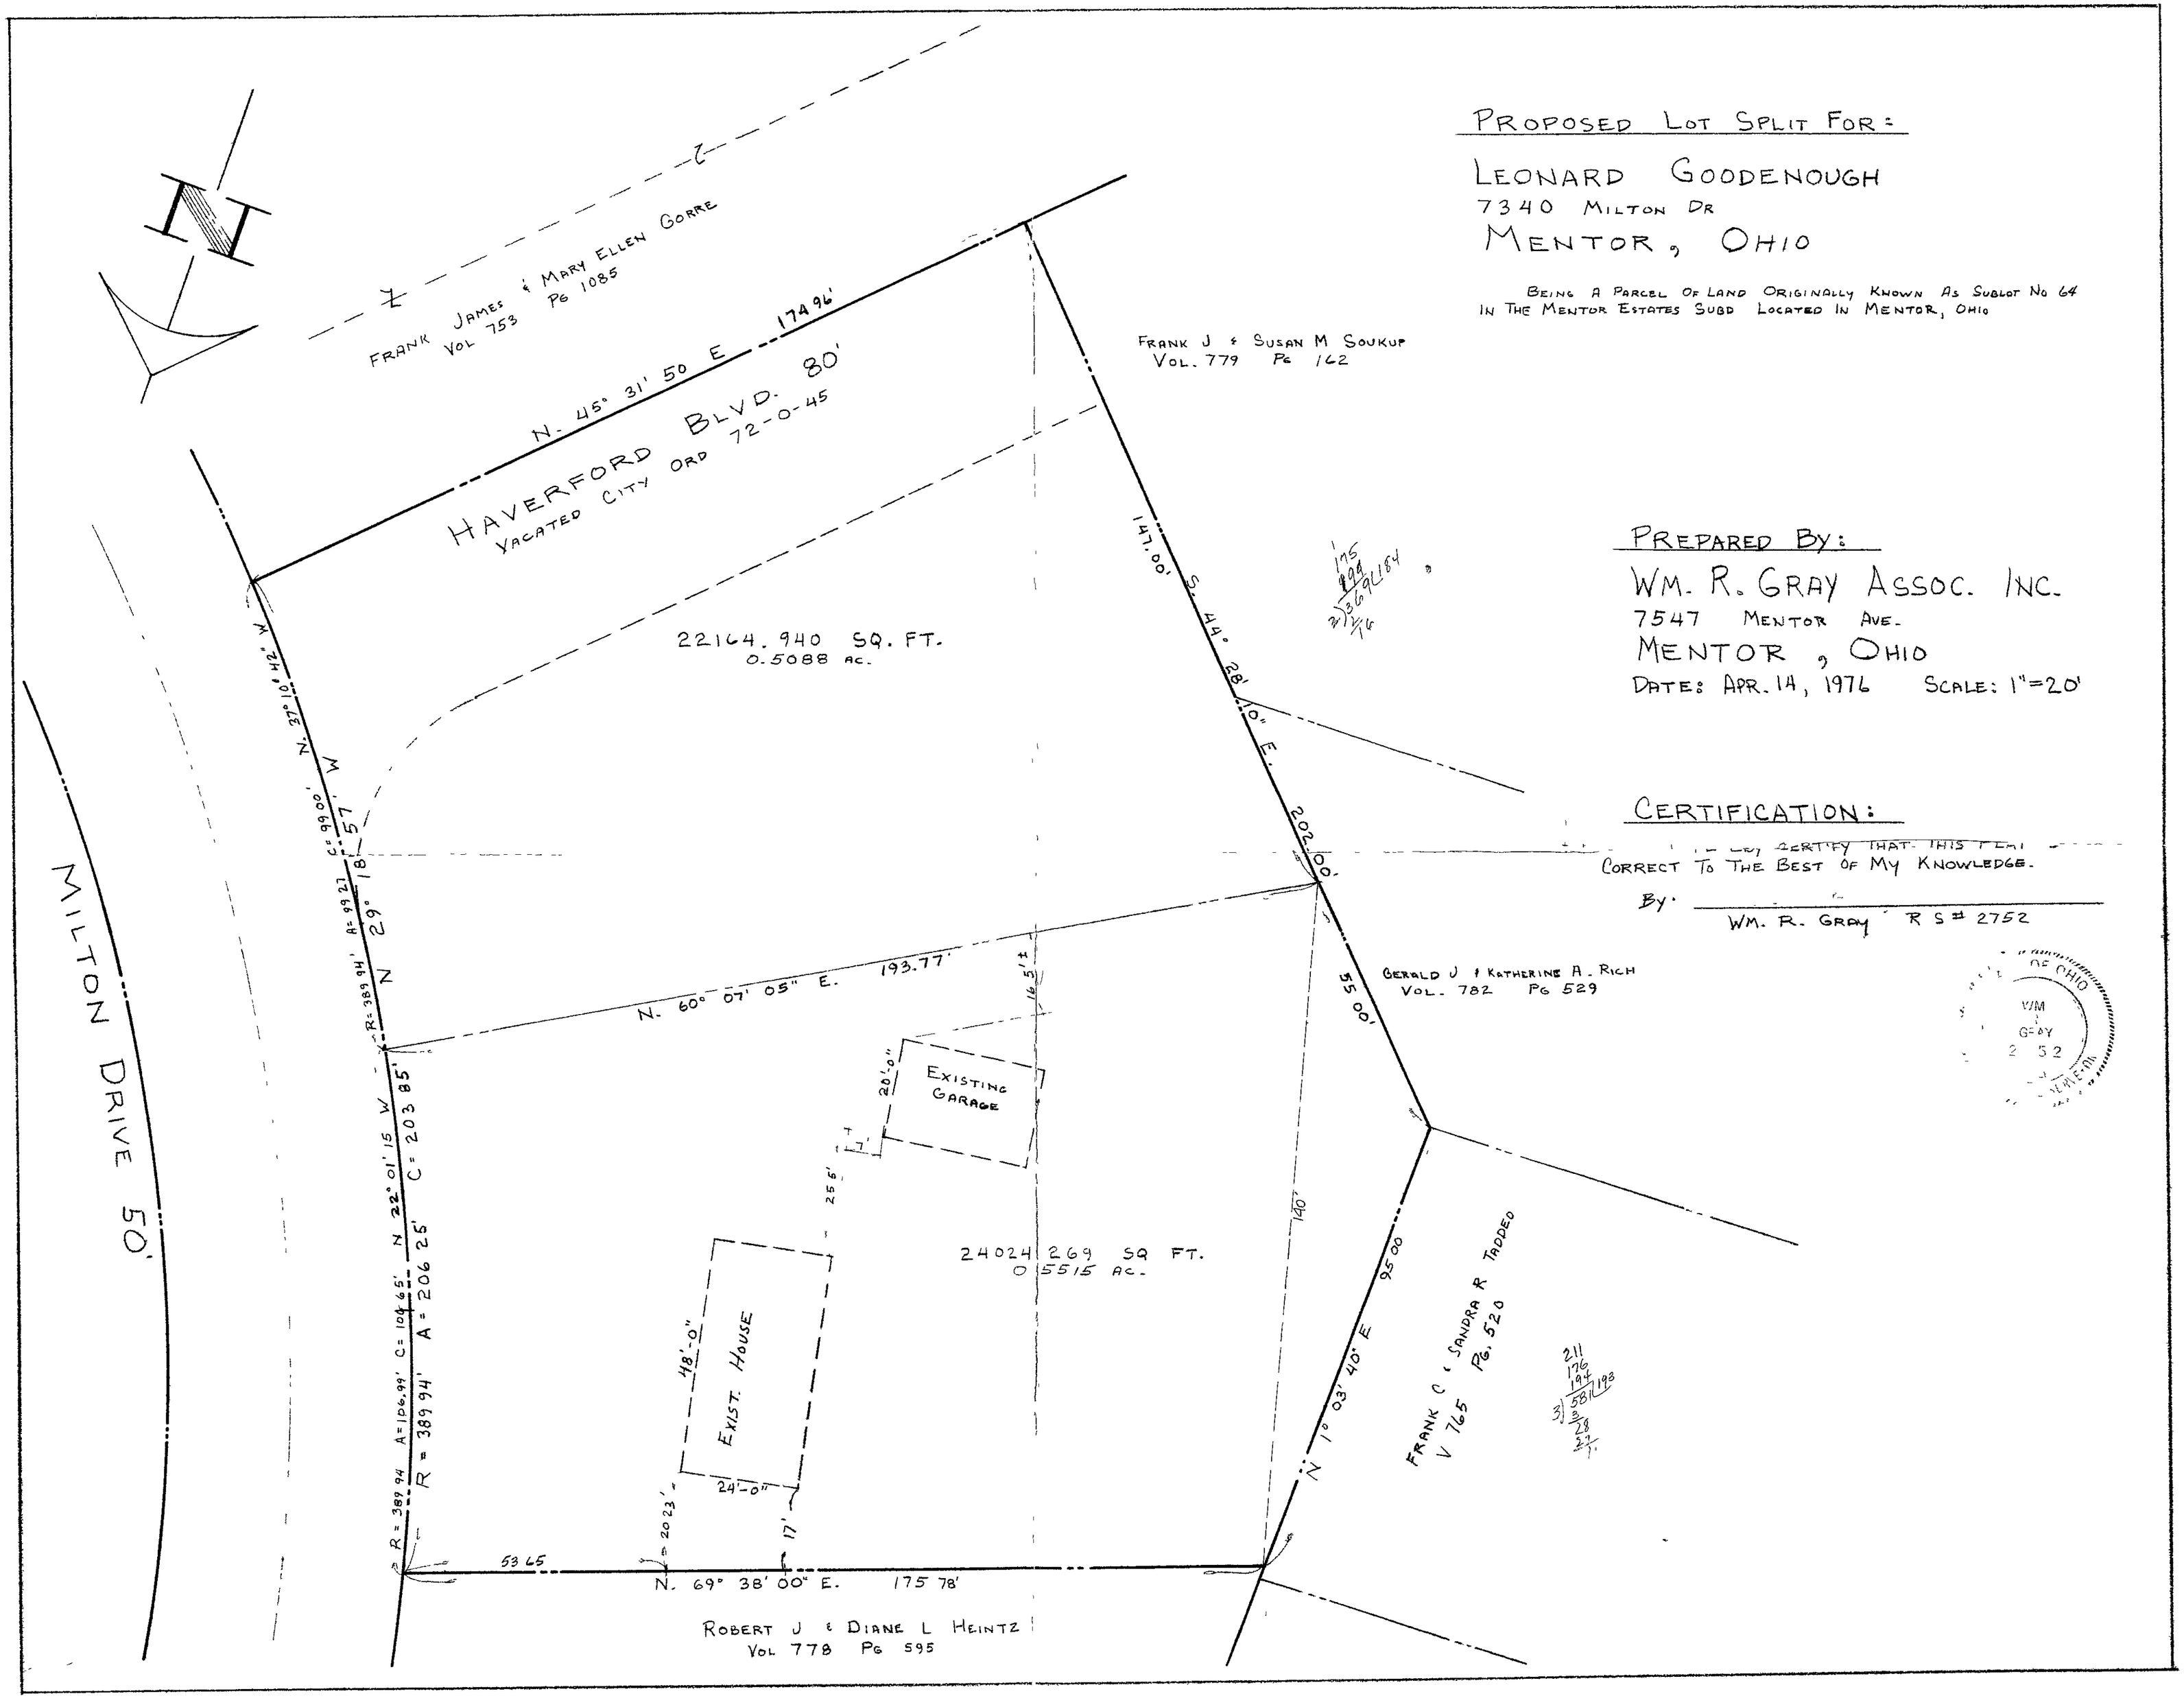

PROPOSED LOT SPLIT FOR:

LEONARD GOODENOUGH
7340 MILTON DR
MENTOR, OHIO

BEING A PARCEL OF LAND ORIGINALLY KNOWN AS SUBLOT NO 64 IN THE MENTOR ESTATES SUBD LOCATED IN MENTOR, OHIO

PREPARED BY:

WM. R. GRAY ASSOC. INC.
7547 MENTOR AVE.
MENTOR, OHIO
DATE: APR. 14, 1976 SCALE: 1"=20'

CERTIFICATION:

I HEREBY CERTIFY THAT THIS PLAT IS CORRECT TO THE BEST OF MY KNOWLEDGE.

BY: _____
WM. R. GRAY R S # 2752

STATE OF OHIO
WM
GRAY
2752
REGISTERED