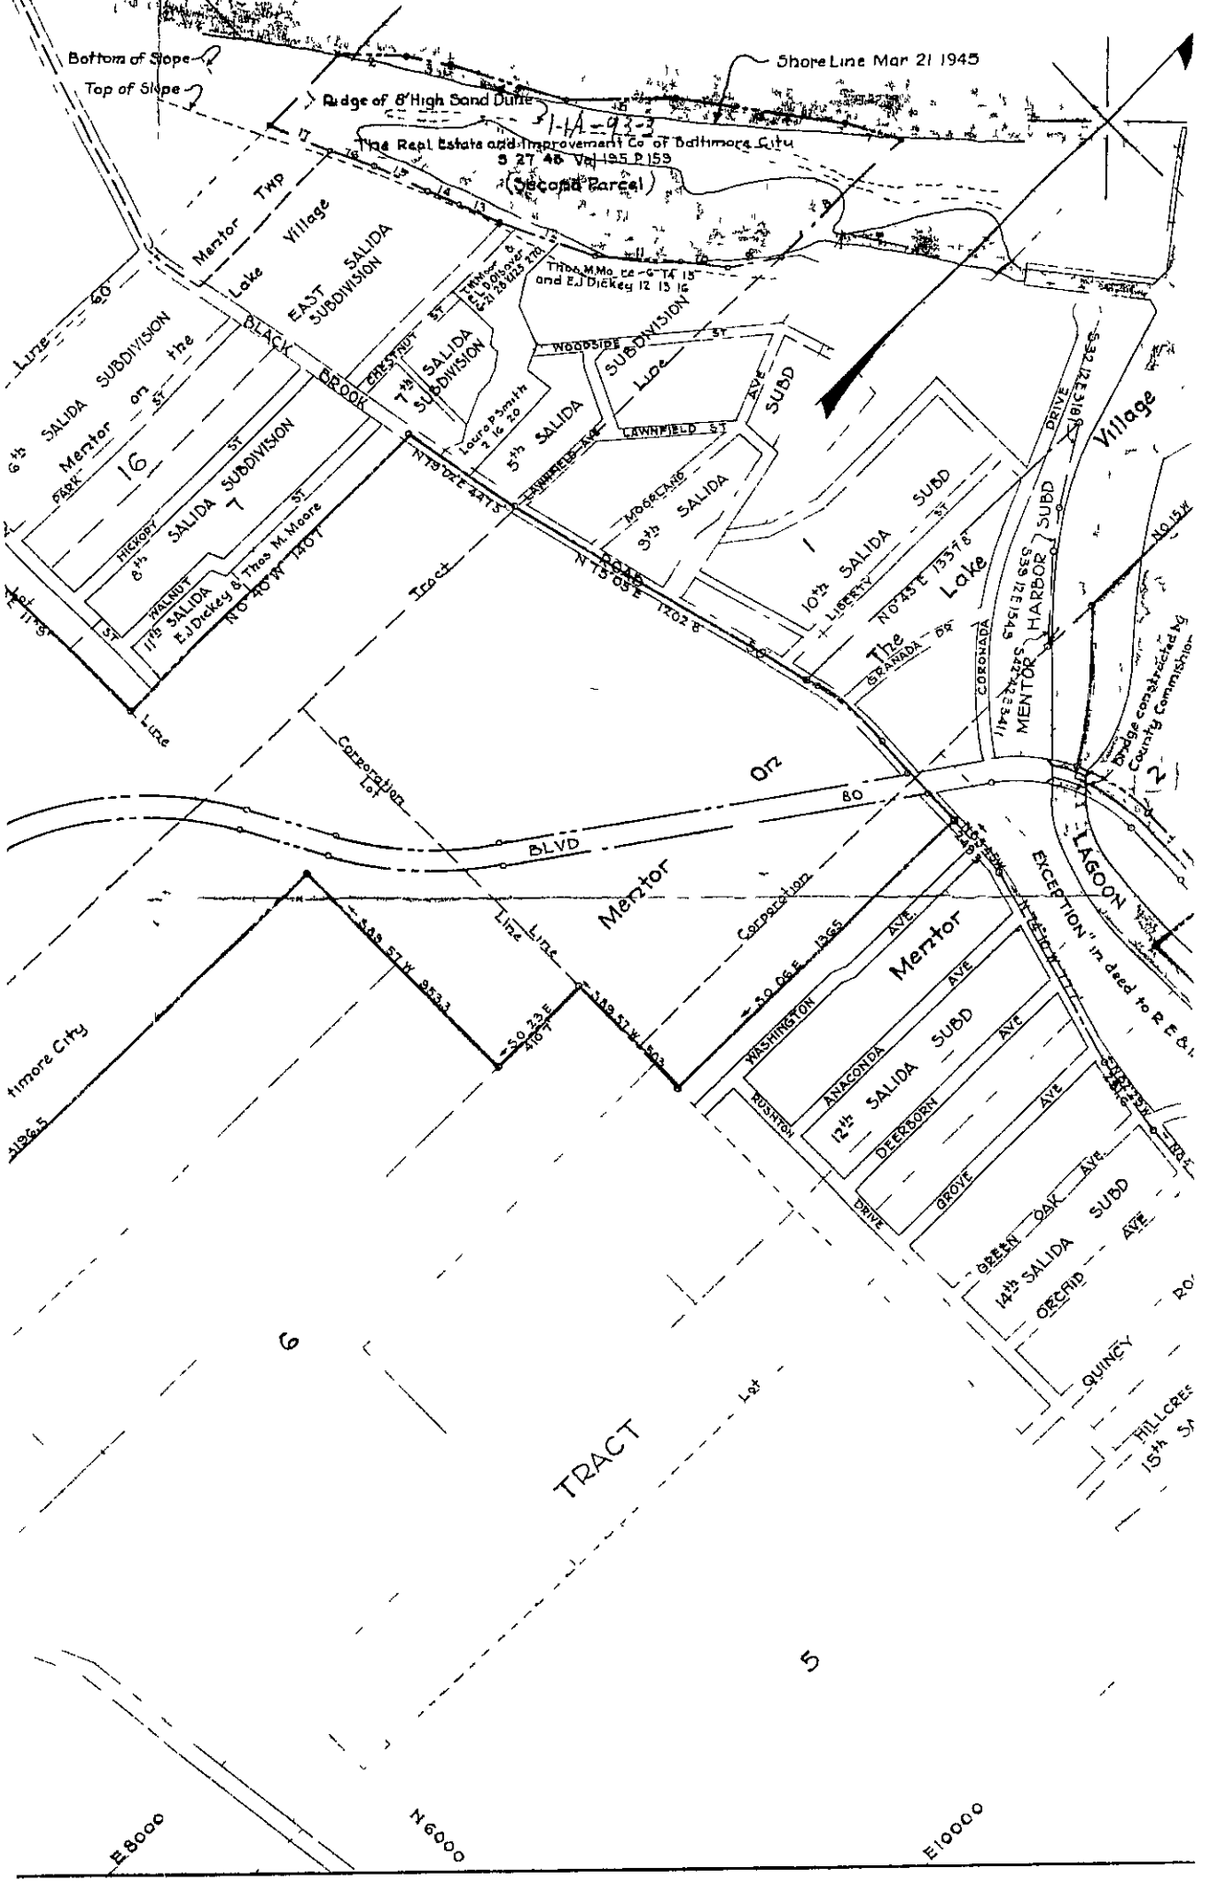

Bottom of Slope
Top of Slope
Ridge of 8' High Sand Dune
Shore Line Mar 21 1945
The Real Estate and Improvement Co of Baltimore City
(Second Parcel)
Mentor Twp
Lake Village
EAST SALIDA SUBDIVISION
6th SALIDA SUBDIVISION
Mentor on the
BLACK BROOK
7th SALIDA SUBDIVISION
5th SALIDA SUBDIVISION
Thos M Moore
and E J Dickey
WOODSIDE
LAWNFIELD ST
MOORLAND
9th SALIDA SUBD
10th SALIDA SUBD
LIBERTY
The Lake
GRANADA DR
CORONADA
MENTOR HARBOR SUBD
DRIVE
Village
Bridge constructed by County Commission
LAGOON
EXCEPTION" in deed to R E &
Mentor
Corporation
Corporation Lot
BLVD
Line
Line
Line
Line
Tract
Lot
WASHINGTON
ANACONDA
12th SALIDA SUBD
DEERBORN
GROVE
RUSHTON
DRIVE
GREEN OAK
14th SALIDA SUBD
ORCHID
QUINCY
HILLCREST
15th SA
TRACT
6
5
E8000
N6000
E10000