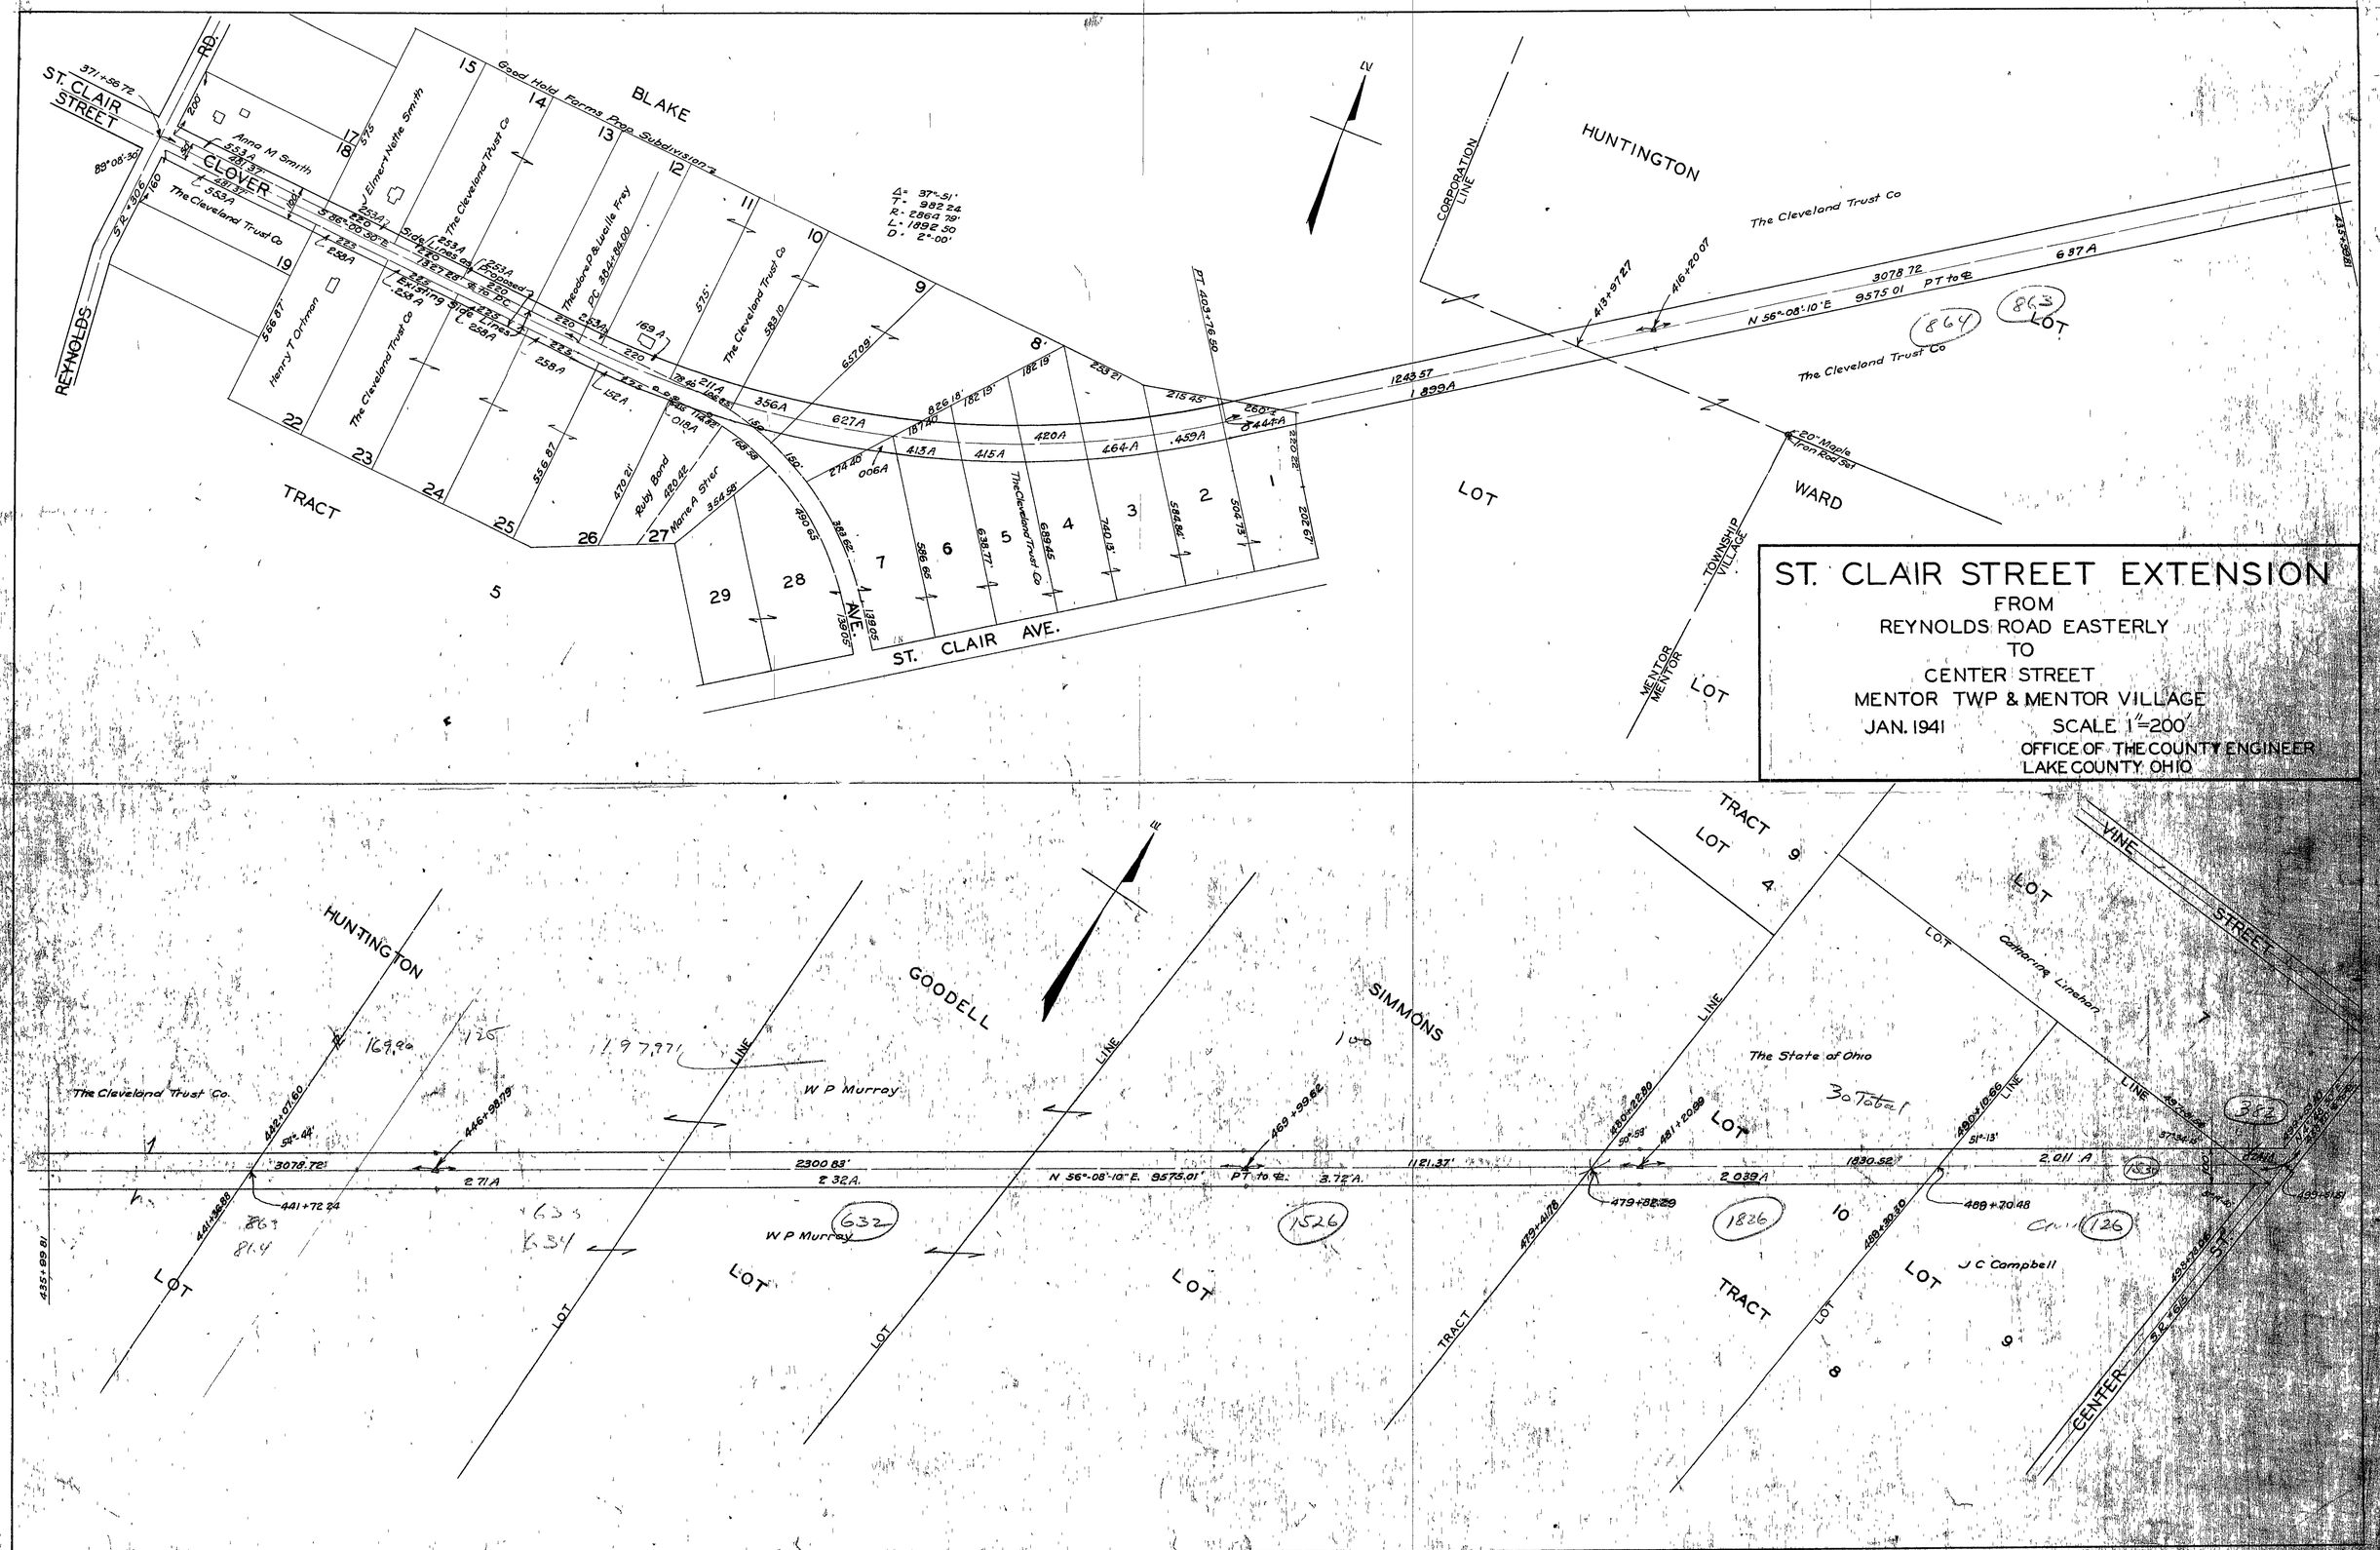
ST. CLAIR STREET EXTENSION
FROM
REYNOLDS ROAD EASTERLY
TO
CENTER STREET
MENTOR TWP & MENTOR VILLAGE
JAN. 1941
SCALE 1"=200'
OFFICE OF THE COUNTY ENGINEER
LAKE COUNTY OHIO
ST. CLAIR STREET
REYNOLDS RD.
CLOVER
BLAKE
HUNTINGTON
CORPORATION LINE
TRACT
LOT
WARD
TOWNSHIP VILLAGE
MENTOR
ST. CLAIR AVE.
Good Hold Farms Prop. Subdivision
Anna M Smith
J Elmer Nettie Smith
The Cleveland Trust Co
Henry T Ortman
Theodore P & Lucille Frey
Ruby Bond
Marie A Stier
The Cleveland Trust Co
20" Maple Iron Rod Set
N 56°-08'-10" E 9575.01' PT to ℄
3078.72
2300.83'
2.71A
2.32A
3.72A
1121.37'
2.039A
1830.52'
2.011 A
1243.57
1.899A
6.37A
W P Murray
The State of Ohio
Catharine Linehan
J C Campbell
VINE STREET
CENTER ST.
LINE
30 Total
1526
1826
632
126
864
863
382