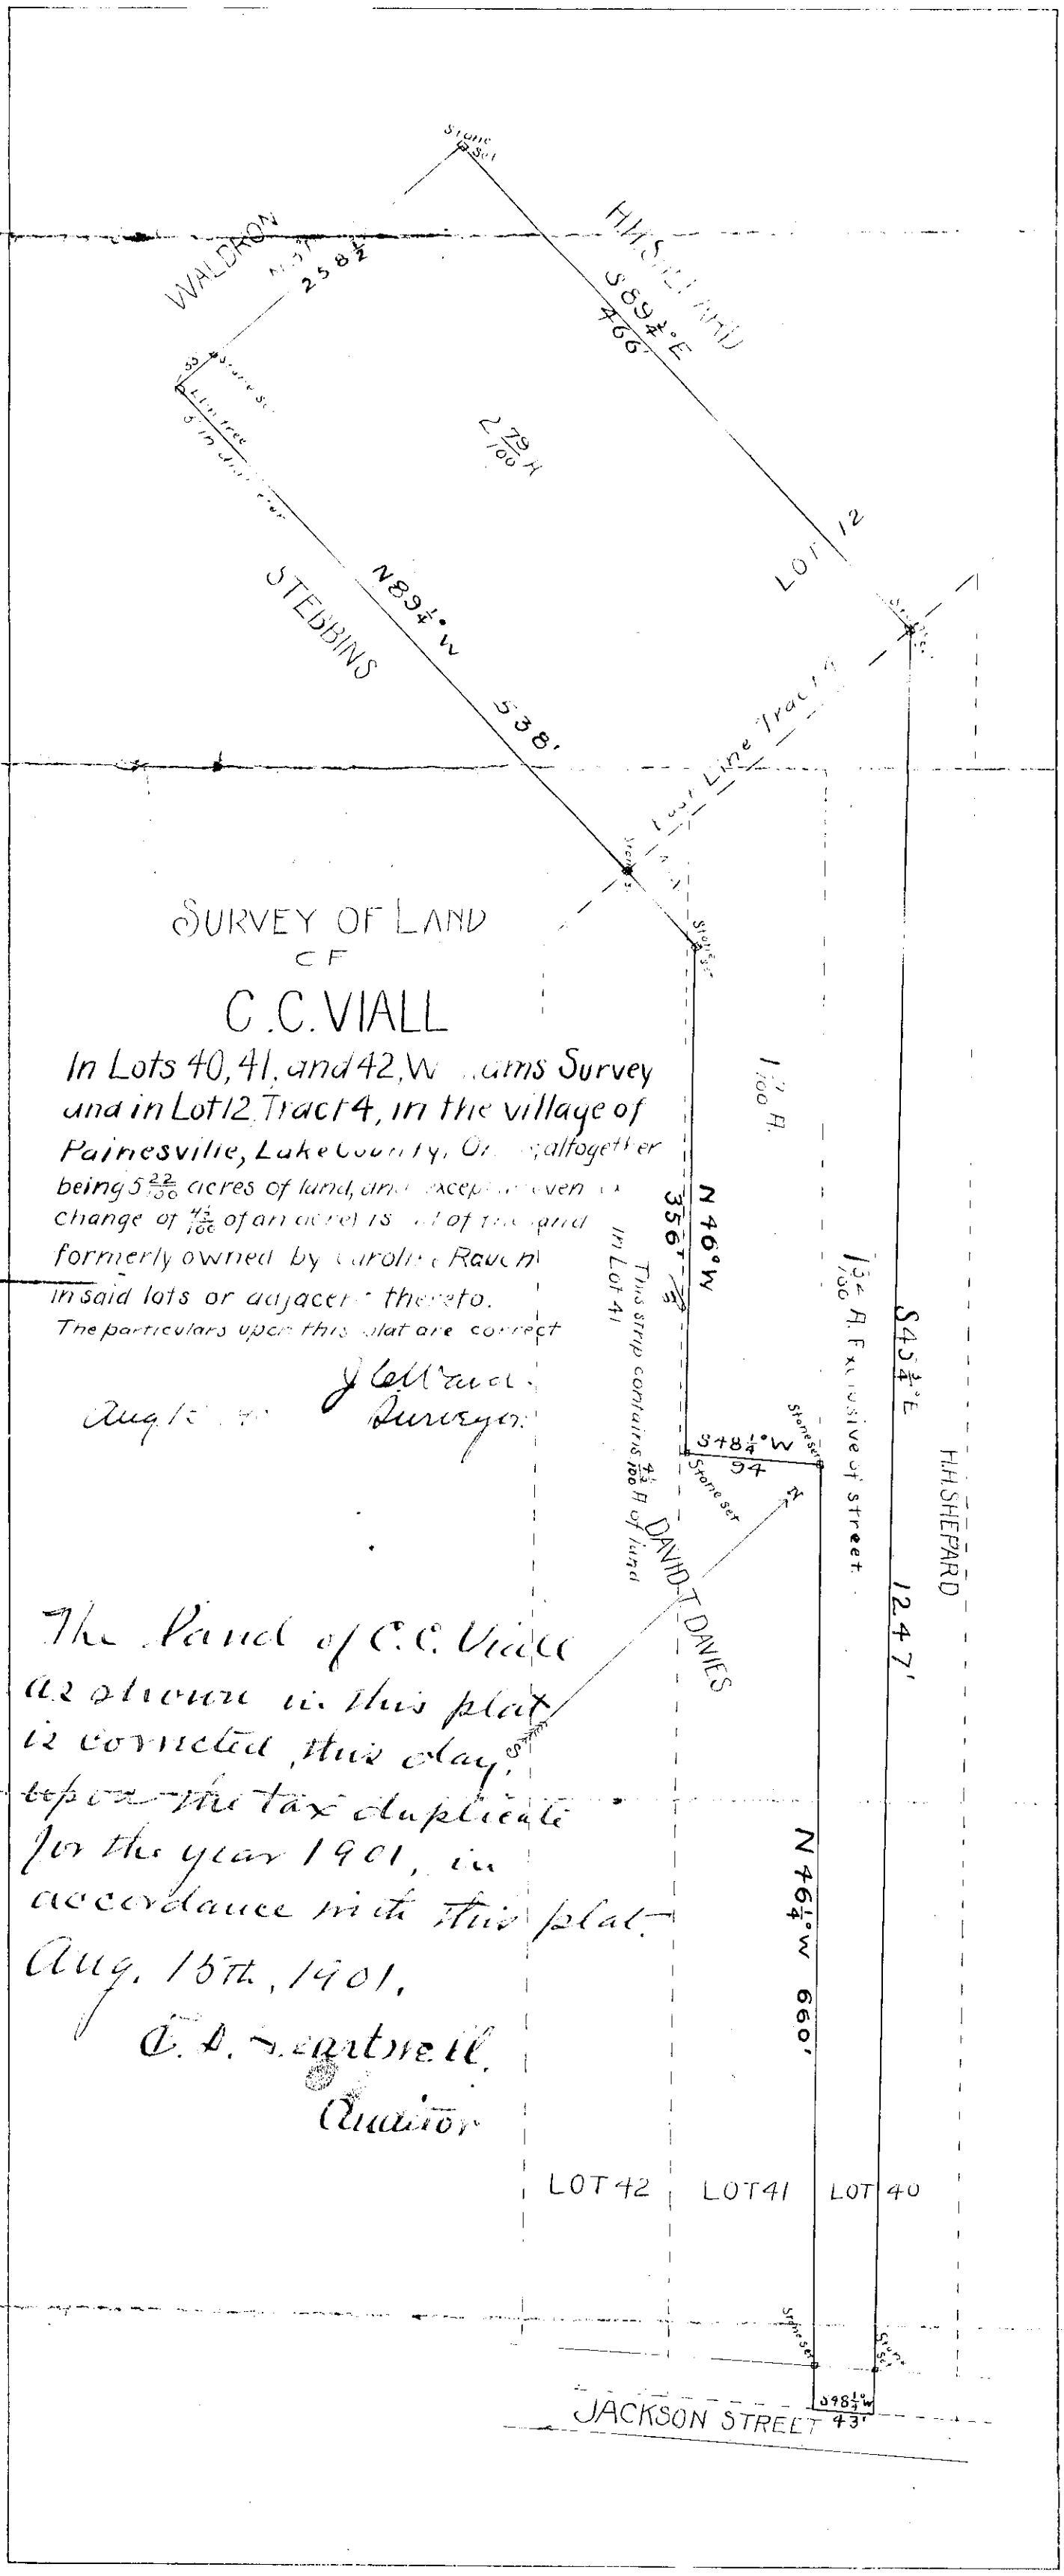
SURVEY OF LAND
OF
C.C. VIALL
In Lots 40, 41, and 42, Williams Survey and in Lot 12 Tract 4, in the village of Painesville, Lake County, Ohio, altogether being 5 22/100 acres of land, and excepting even a change of 4 3/100 of an acre is out of the land formerly owned by Caroline Rauch in said lots or adjacent thereto.
The particulars upon this plat are correct
Aug 15 1901
J. Cell Vial
Surveyor
The land of C.C. Viall as shown in this plat is corrected, this day, upon the tax duplicate for the year 1901, in accordance with this plat.
Aug. 15th, 1901.
C. D. Cartwell
Auditor
WALDRON
N 37°
258½
HINSDELL AND
S 89¼° E
466'
2 79/100 A.
LOT 12
STEBBINS
N 89¼° W
538'
Tract Line Tract
1 12/100 A.
N 46° W
356'
This strip contains 4 3/100 A of land in Lot 41
S 48¼° W
94
DAVID T. DAVIES
1 34/100 A. Exclusive of street
S 45¾° E
1247'
H.H. SHEPARD
N 46¼° W 660'
LOT 42
LOT 41
LOT 40
S 48¼° W
43'
JACKSON STREET
Stone Set