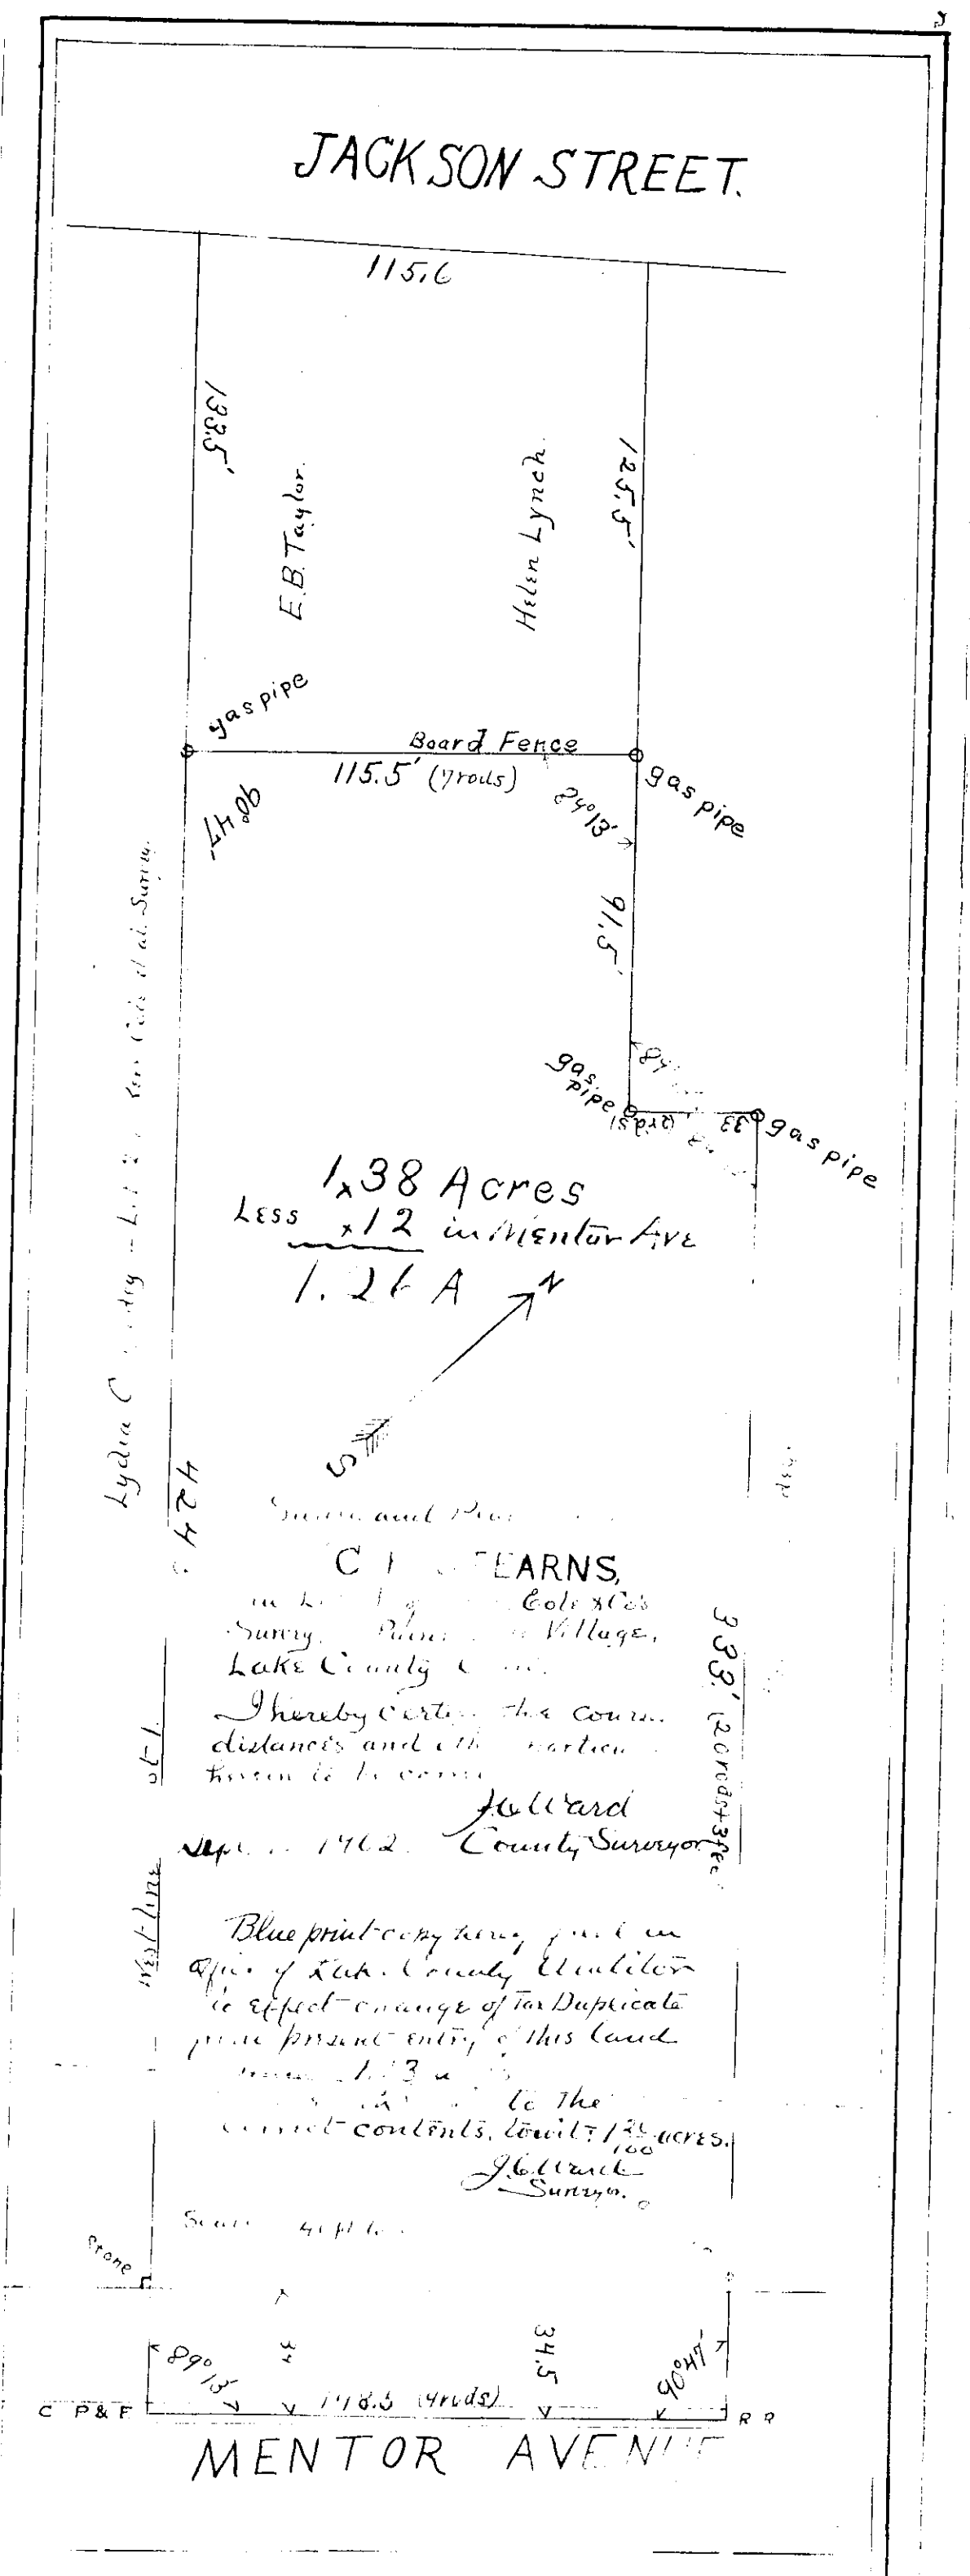
JACKSON STREET.
115.6
133.5'
E.B. Taylor.
Helen Lynch.
125.5'
gas pipe
Board Fence
115.5' (7 rods)
gas pipe
90°47'
89°13'
91.5'
gas pipe
gas pipe
1.38 Acres
Less .12 in Mentor Ave
1.26 A
N
S
Lydia C
424
C F STEARNS,
Cole & Co's
Survey, Village,
Lake County
I hereby certify the course
distances and other particu
herein to be correct
J.H. Ward
Sept. 1962. County Surveyor
333' (20 rods + 3 feet)
West line
Blue print copy hereof
office of Lake County Auditor
to effect change of Tax Duplicate
present entry of this land
to the
correct contents, to wit: 1 26/100 acres.
J.H. Ward
Surveyor.
Stone
89°13'
34
34.5
90°47'
198.5 (4 rods)
C P & F
R R
MENTOR AVENUE