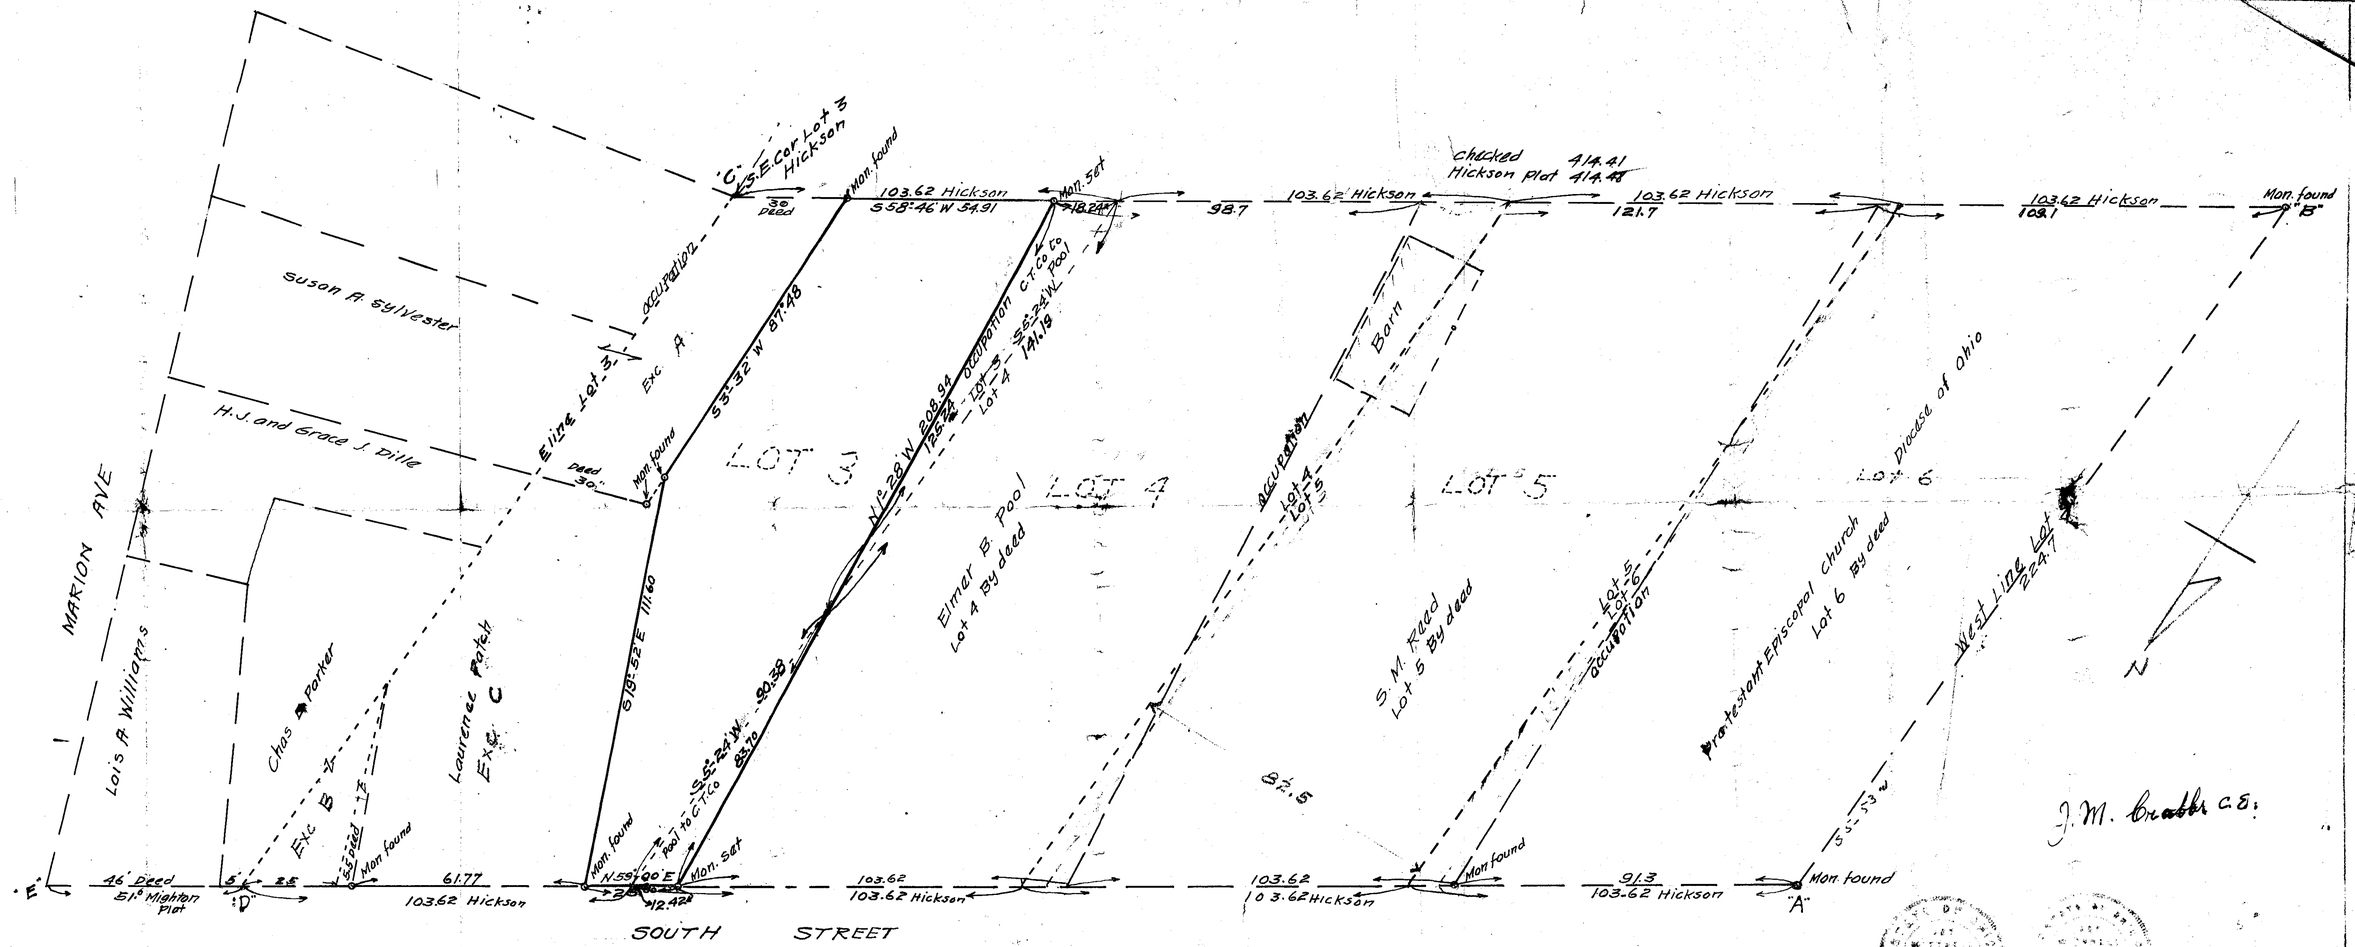

MARION AVE
Lois A. Williams
Susan A. Sylvester
H.J. and Grace J. Dille
Chas Parker
Laurence Patch
Exc. A
Exc. B
Exc. C
Eline Lot 3
Deed 30"
Mon. found
S.E. Cor Lot 3 Hickson
30 Deed
Mon. Set
103.62 Hickson
S58°46' W 54.91
18.24
98.7
Checked Hickson Plat 414.41 414.48
121.7
109.1
Mon. found "B"
S3°32' W 87.48
occupation
S19°52' E 111.60
N1°28' W 208.94
125.24
Lot 3
Lot 4
S5°24' W 141.19
S5°24' W 90.38
83.70
Pool to C.T.Co
Elmer B. Pool
Lot 4 By deed
Barn
Lot 4
Lot 5
S.M. Reed
Lot 5 By deed
Lot 5
Lot 6
Diocese of Ohio
Protestant Episcopal Church
Lot 6 By deed
West Line Lot 224.7
N
82.5
S5°53' W
46' Deed
51° Mighton Plat
5'
2.5
"D"
61.77
103.62 Hickson
N59°00' E
12.42
103.62
103.62 Hickson
103.62
103.62 Hickson
91.3
103.62 Hickson
"A"
SOUTH STREET
J.M. Crabbs C.E.