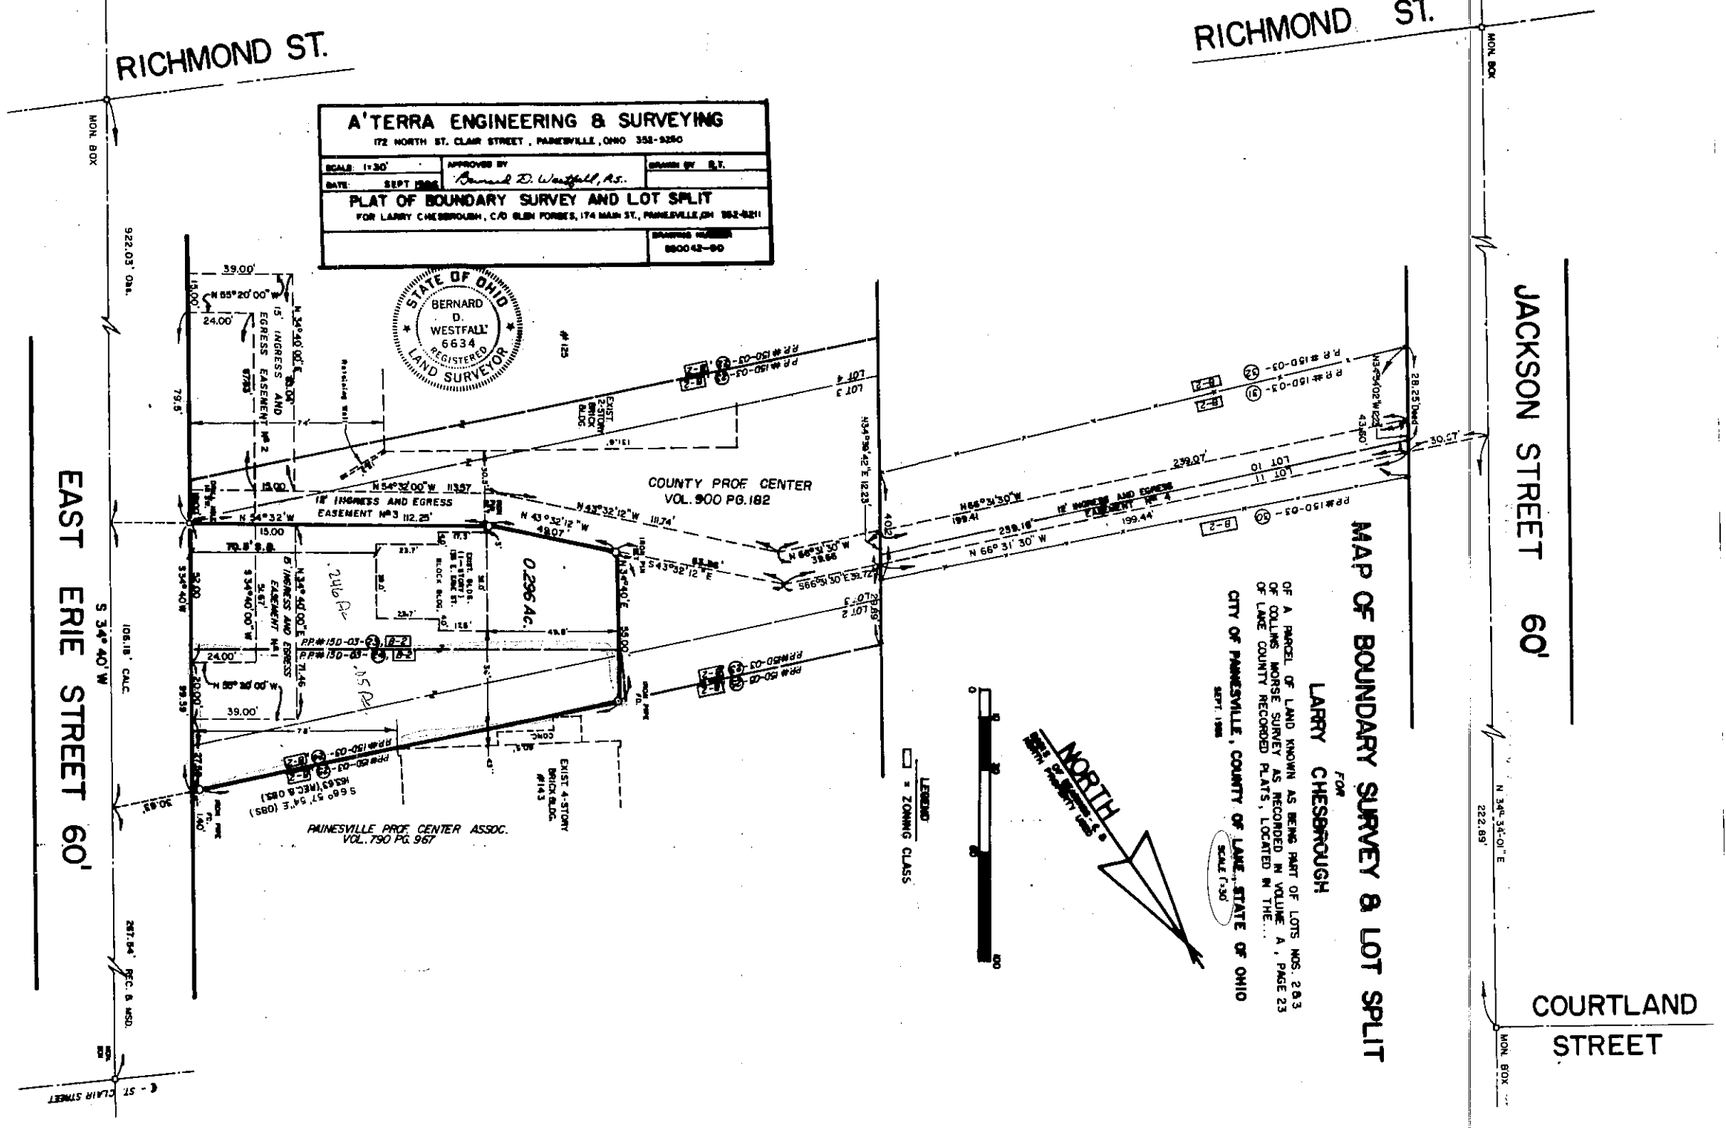

RICHMOND ST.
RICHMOND ST.
A'TERRA ENGINEERING & SURVEYING
172 NORTH ST. CLAIR STREET, PAINESVILLE, OHIO 352-9250
SCALE: 1=30'
DATE: SEPT 1986
APPROVED BY
Bernard D. Westfall, P.S.
DRAWN BY R.T.
PLAT OF BOUNDARY SURVEY AND LOT SPLIT
FOR LARRY CHESBROUGH, C/O GLEN FORBES, 174 MAIN ST., PAINESVILLE, OH 352-8211
DRAWING NUMBER
880042-90
STATE OF OHIO
BERNARD D. WESTFALL
6634
REGISTERED
LAND SURVEYOR
EAST ERIE STREET 60'
JACKSON STREET 60'
COURTLAND STREET
COUNTY PROF. CENTER
VOL. 900 PG. 182
PAINESVILLE PROF. CENTER ASSOC.
VOL. 790 PG. 967
0.296 Ac.
12' INGRESS AND EGRESS EASEMENT No 3
12' INGRESS AND EGRESS EASEMENT No 4
15' INGRESS AND EGRESS EASEMENT No 2
15' INGRESS AND EGRESS EASEMENT No 1
EXIST. 2-STORY BRICK BLDG.
EXIST. 4-STORY BRICK BLDG. #143
LEGEND
= ZONING CLASS
NORTH
MAP OF BOUNDARY SURVEY & LOT SPLIT
FOR
LARRY CHESBROUGH
OF A PARCEL OF LAND KNOWN AS BEING PART OF LOTS NOS. 2 & 3
OF COLLINS MORSE SURVEY AS RECORDED IN VOLUME A, PAGE 23
OF LAKE COUNTY RECORDED PLATS, LOCATED IN THE...
CITY OF PAINESVILLE, COUNTY OF LAKE, STATE OF OHIO
SCALE 1"=30'
SEPT. 1986
MON. BOX
MON. BOX
MON. BOX
922.03' Obs.
106.18' CALC.
267.54' REC. & MSD.
S 34° 40' W
N 34° 34' 01" E
222.89'