SURVEY OF
PART OF LOTS 53 AND 59
TOWNSHIP 10
PAINESVILLE, O.

FOR

H. C. MILLER, Esq.

— Scale, 1 inch = 200 feet —
· May 1909 ·

CUMINGS & DOWNER
CIVIL ENGINEERS & SURVEYORS
Painesville - Ohio

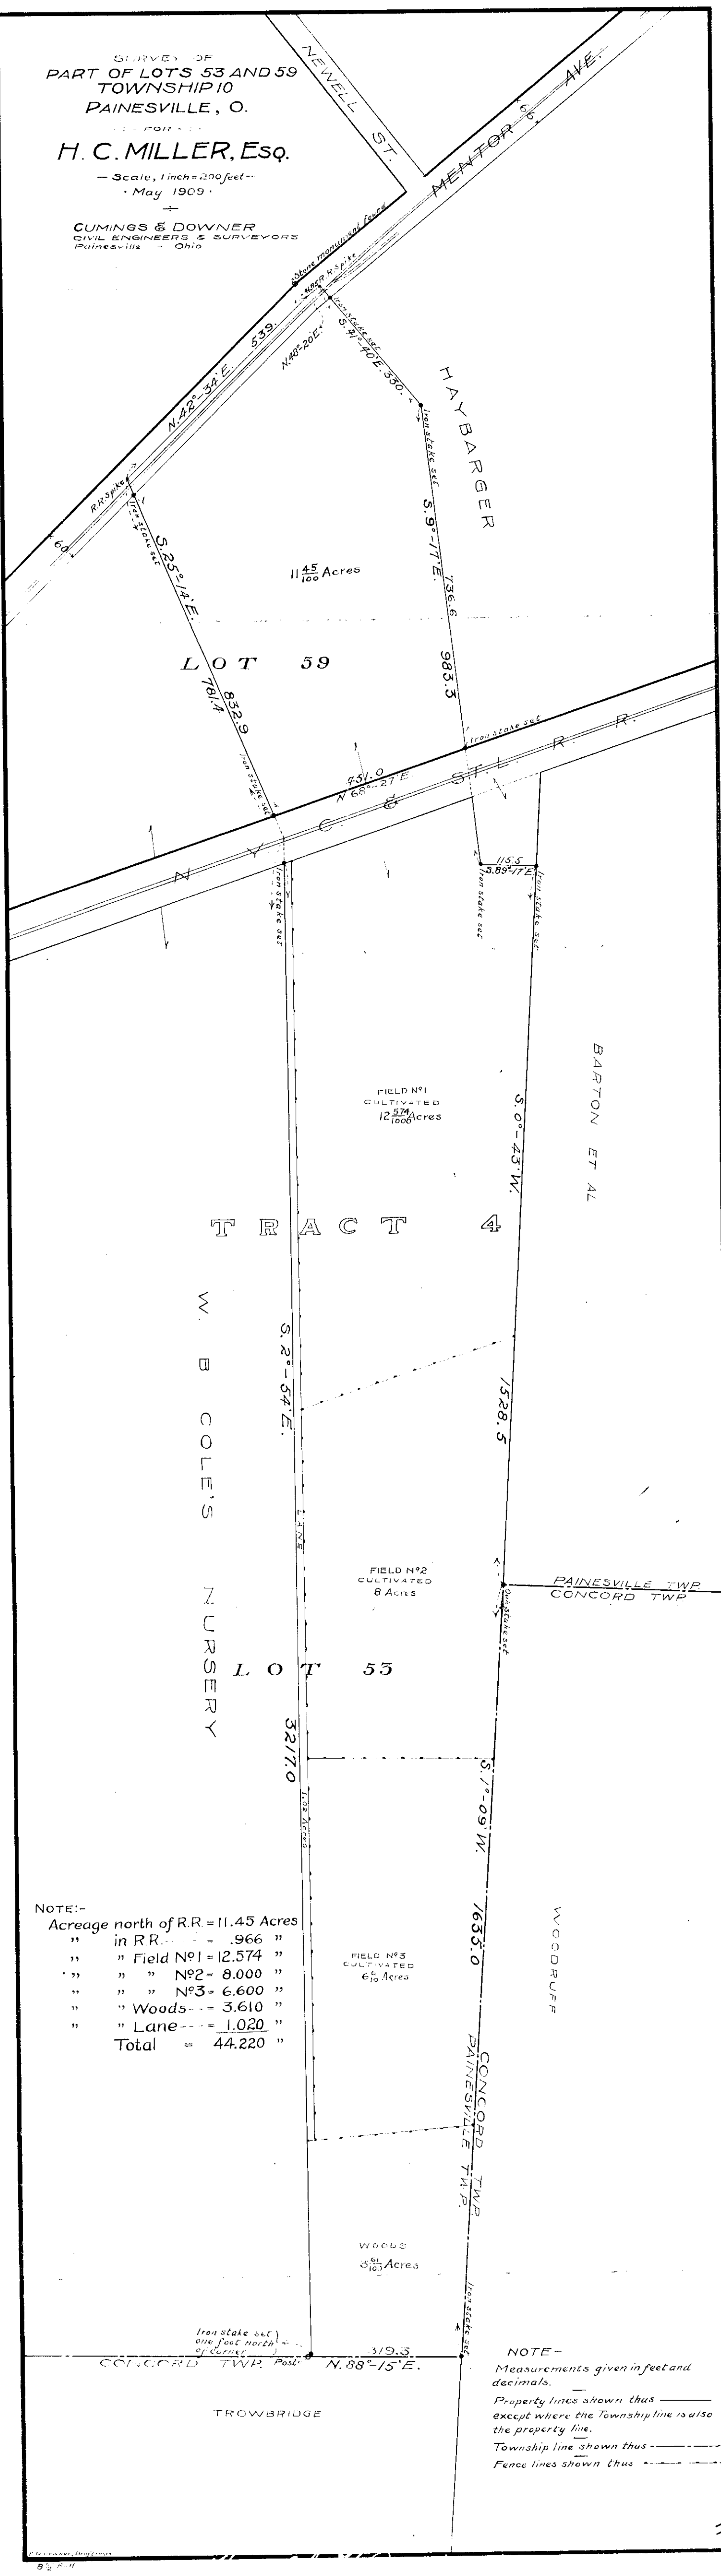

NOTE:-
Acreage north of R.R. = 11.45 Acres
" in R.R. = .966 "
" " Field No 1 = 12.574 "
" " " No 2 = 8.000 "
" " " No 3 = 6.600 "
" " Woods = 3.610 "
" " Lane = 1.020 "
Total = 44.220 "

NOTE-
Measurements given in feet and decimals.
Property lines shown thus ———
except where the Township line is also the property line.
Township line shown thus - - - - - -
Fence lines shown thus —·—·—

1558 - 1