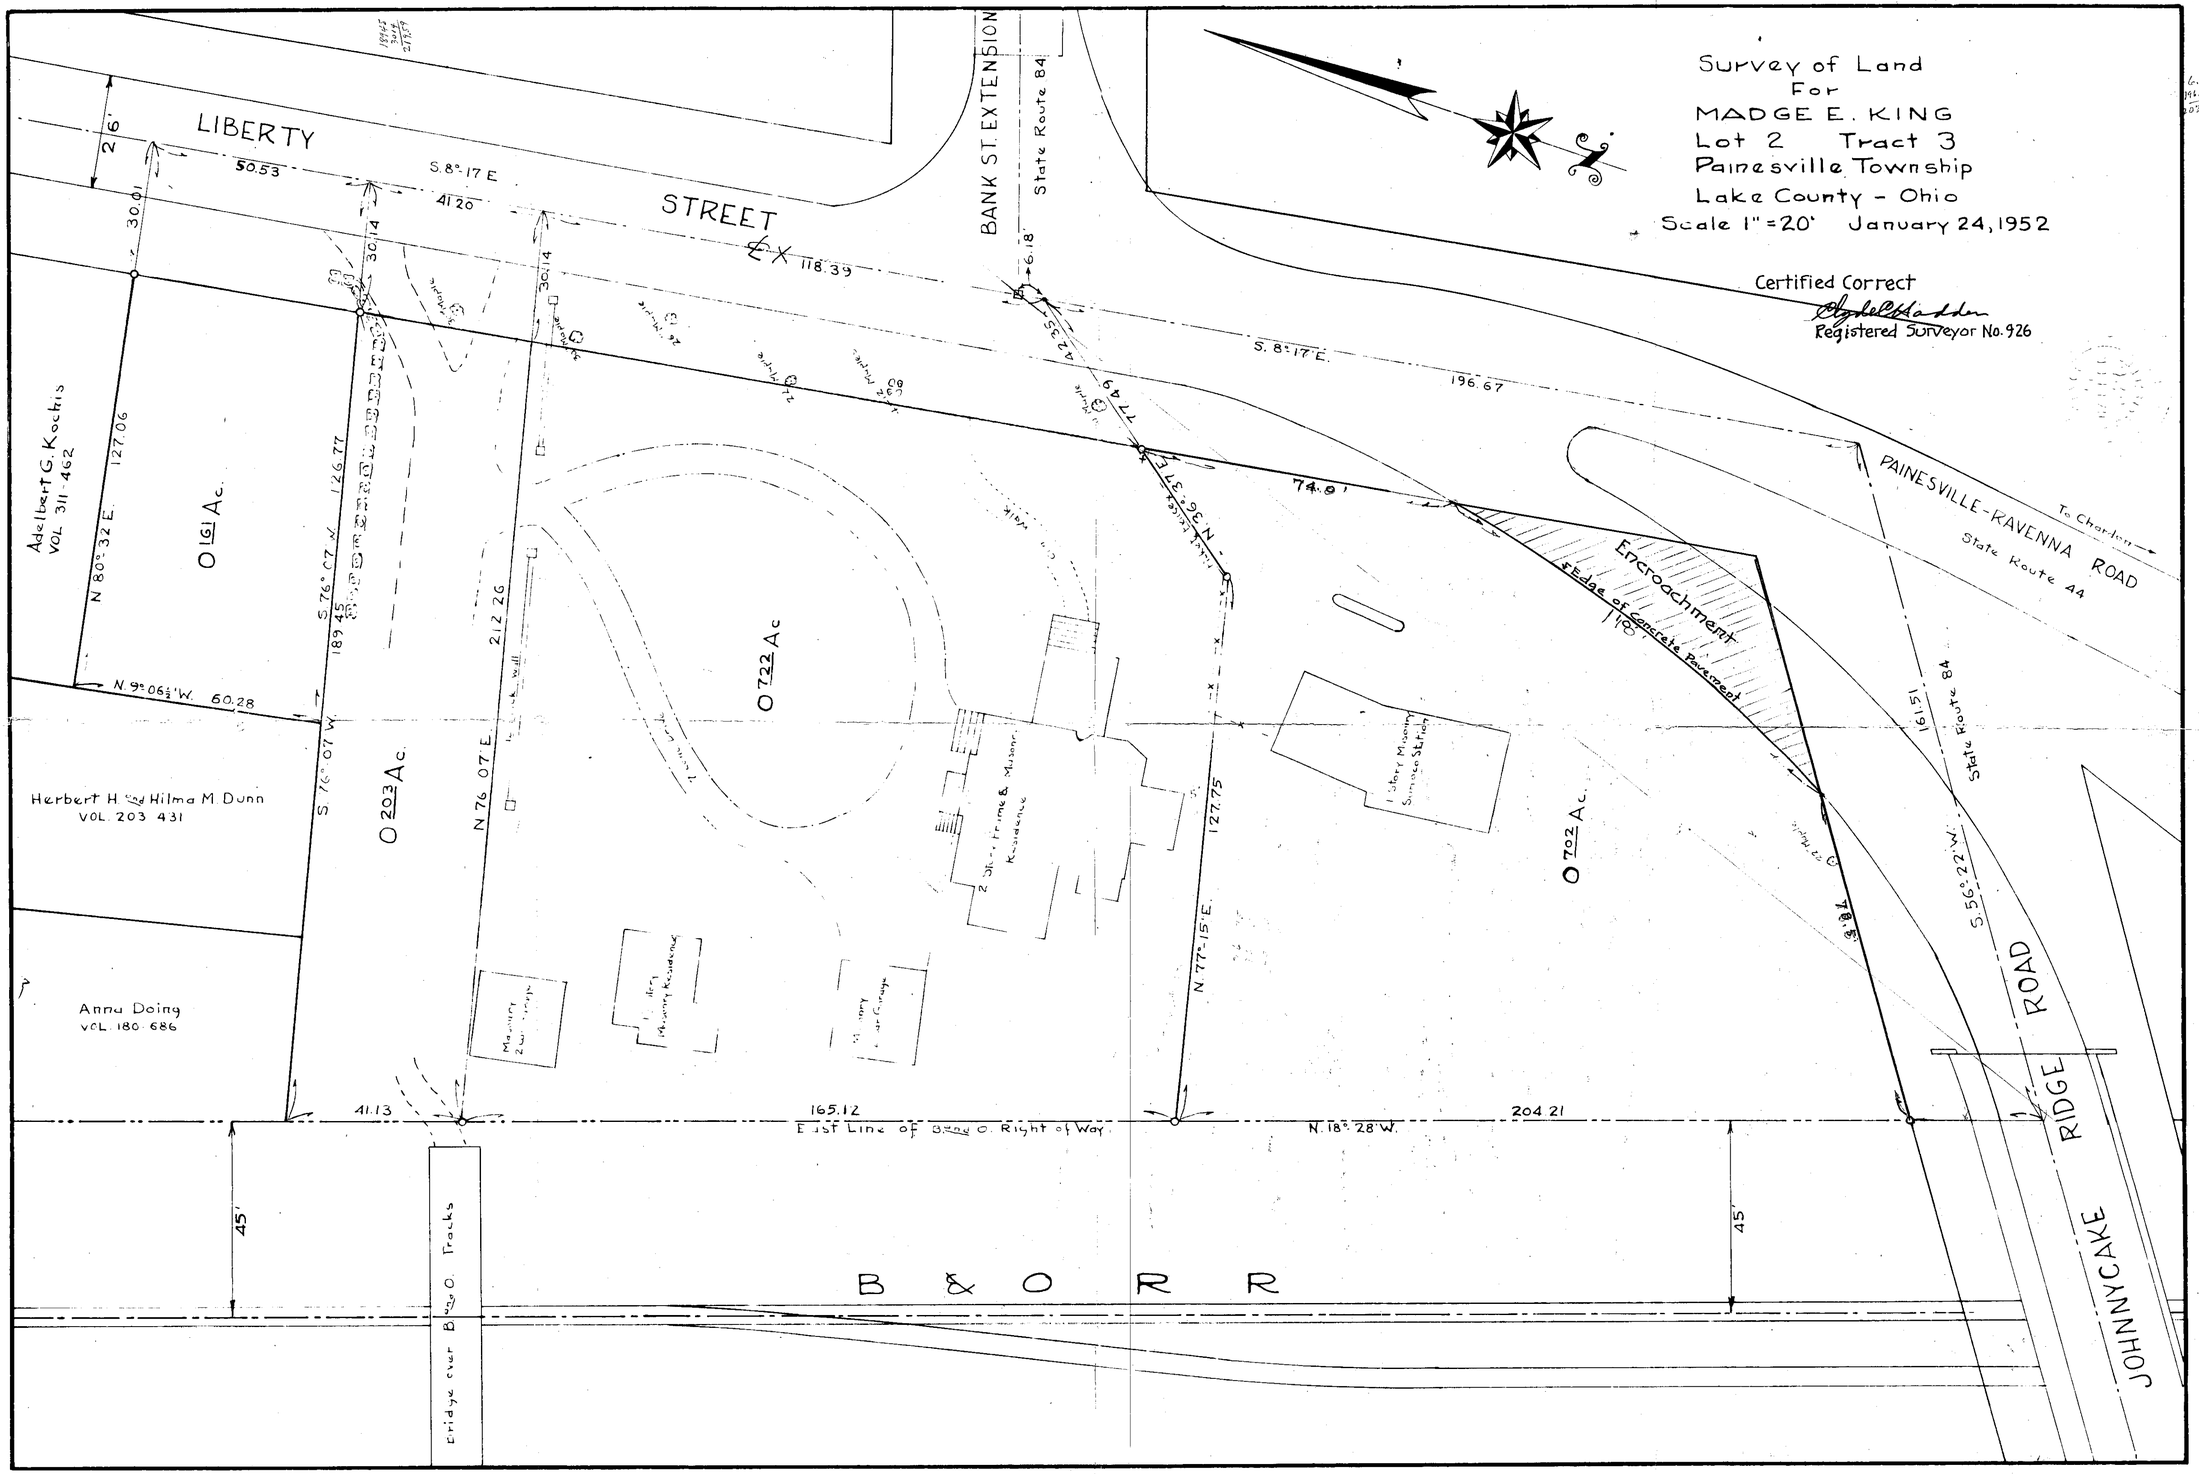
Survey of Land
For
MADGE E. KING
Lot 2 Tract 3
Painesville Township
Lake County - Ohio
Scale 1" = 20' January 24, 1952
Certified Correct
Registered Surveyor No. 926
LIBERTY
STREET
BANK ST. EXTENSION
State Route 84
PAINESVILLE-RAVENNA ROAD
State Route 44
To Chardon
Encroachment
Edge of Concrete Pavement
JOHNNYCAKE
RIDGE
ROAD
Adelbert G. Kochis
VOL 311-462
Herbert H. and Hilma M. Dunn
VOL. 203 431
Anna Doing
VOL. 180 686
O 161 Ac.
O 203 Ac.
O 722 Ac
O 702 Ac.
2 Story Frame & Masonry Residence
1 Story Masonry Sunoco Station
East Line of B. and O. Right of Way
B & O R R
Bridge over B. and O. Tracks
S. 8° 17' E.
196.67
74.0'
N. 80° 32' E.
127.06
N. 9° 06½' W.
60.28
S. 76° 07' W.
189.45
N. 76° 07' E.
212.26
N. 77° 15' E.
127.75
N. 18° 28' W.
204.21
165.12
41.13
S. 56° 22' W.
161.51
118.39
50.53
41.20
30.01
30.14
6.18'
42.35
77.49
N. 36° 37' E.
45'
45'