SURVEY OF
PART OF LOTS 53 AND 59
TOWNSHIP 10
PAINESVILLE, O.

FOR

# H. C. MILLER, Esq.

— Scale, 1 inch = 200 feet —
· May 1909 ·

CUMINGS & DOWNER
CIVIL ENGINEERS & SURVEYORS
Painesville - Ohio

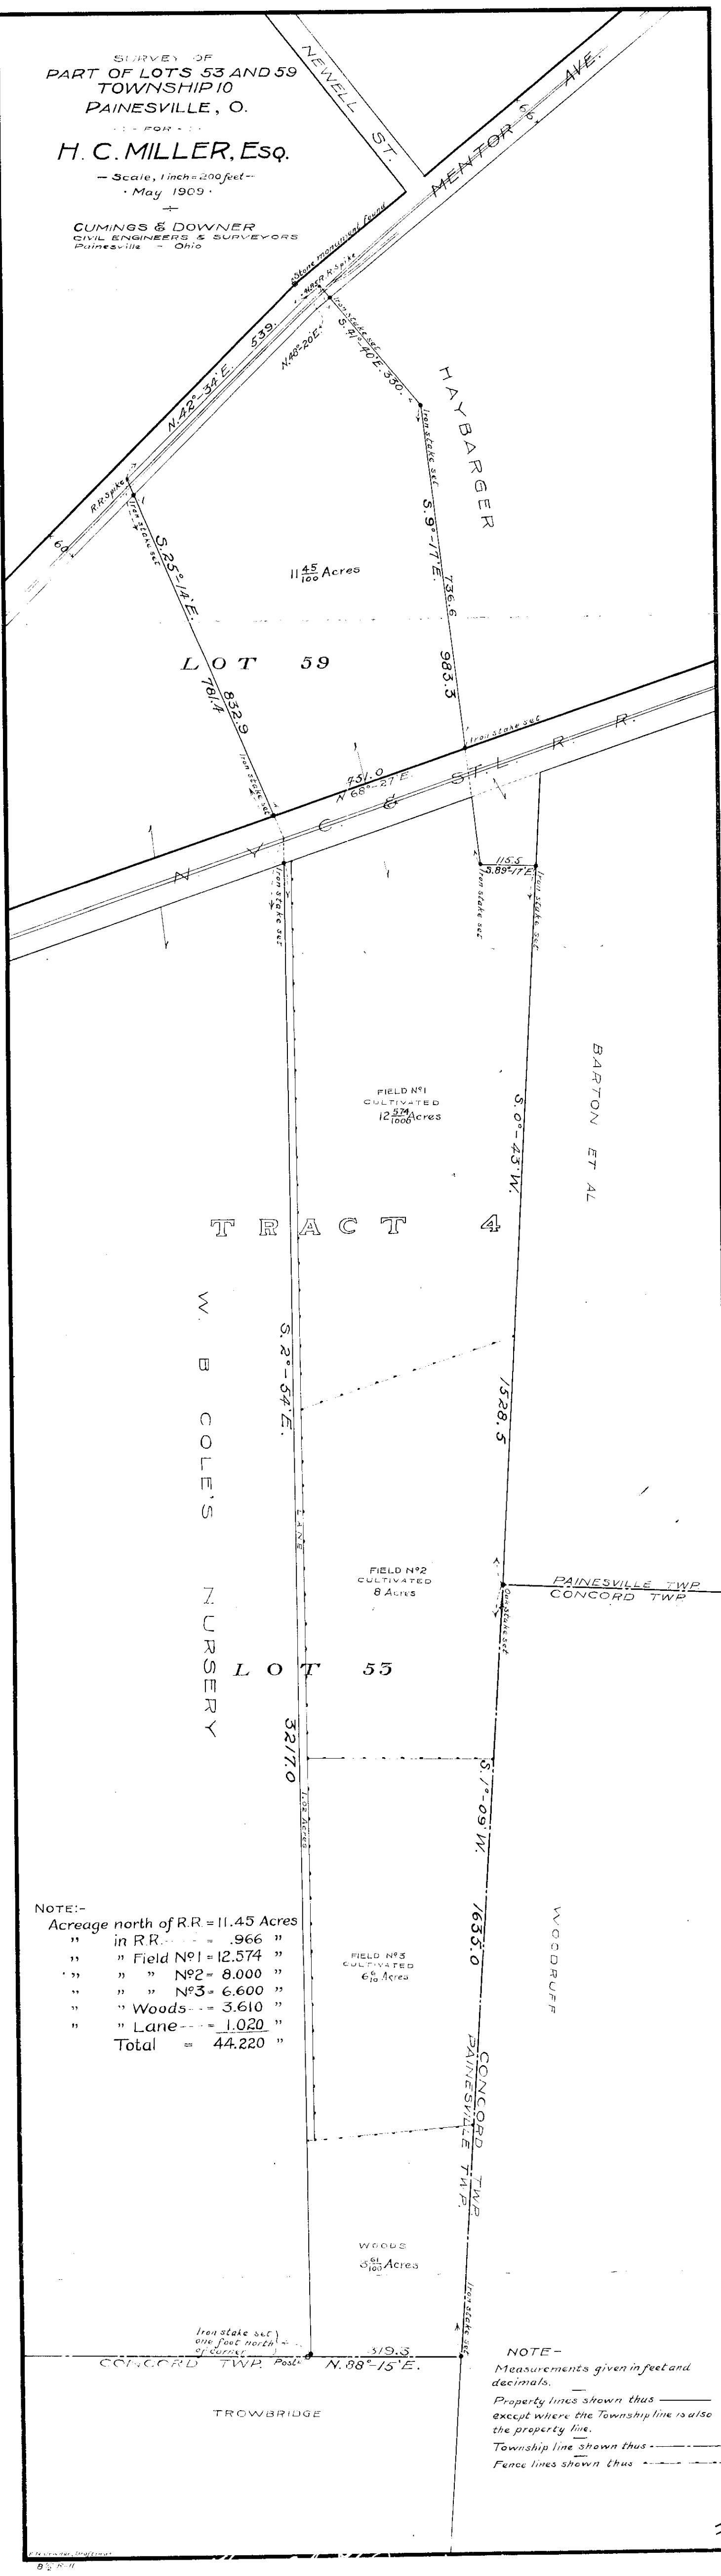


NOTE:-

| | | | |
|---|---|---|---|
| Acreage north of R.R. | = | 11.45 | Acres |
| " in R.R. | = | .966 | " |
| " " Field No 1 | = | 12.574 | " |
| " " " No 2 | = | 8.000 | " |
| " " " No 3 | = | 6.600 | " |
| " " Woods | = | 3.610 | " |
| " " Lane | = | 1.020 | " |
| Total | = | 44.220 | " |

NOTE-
Measurements given in feet and decimals.
Property lines shown thus ———
except where the Township line is also the property line.
Township line shown thus - - - - - -
Fence lines shown thus - - - - - -

1558 - 1