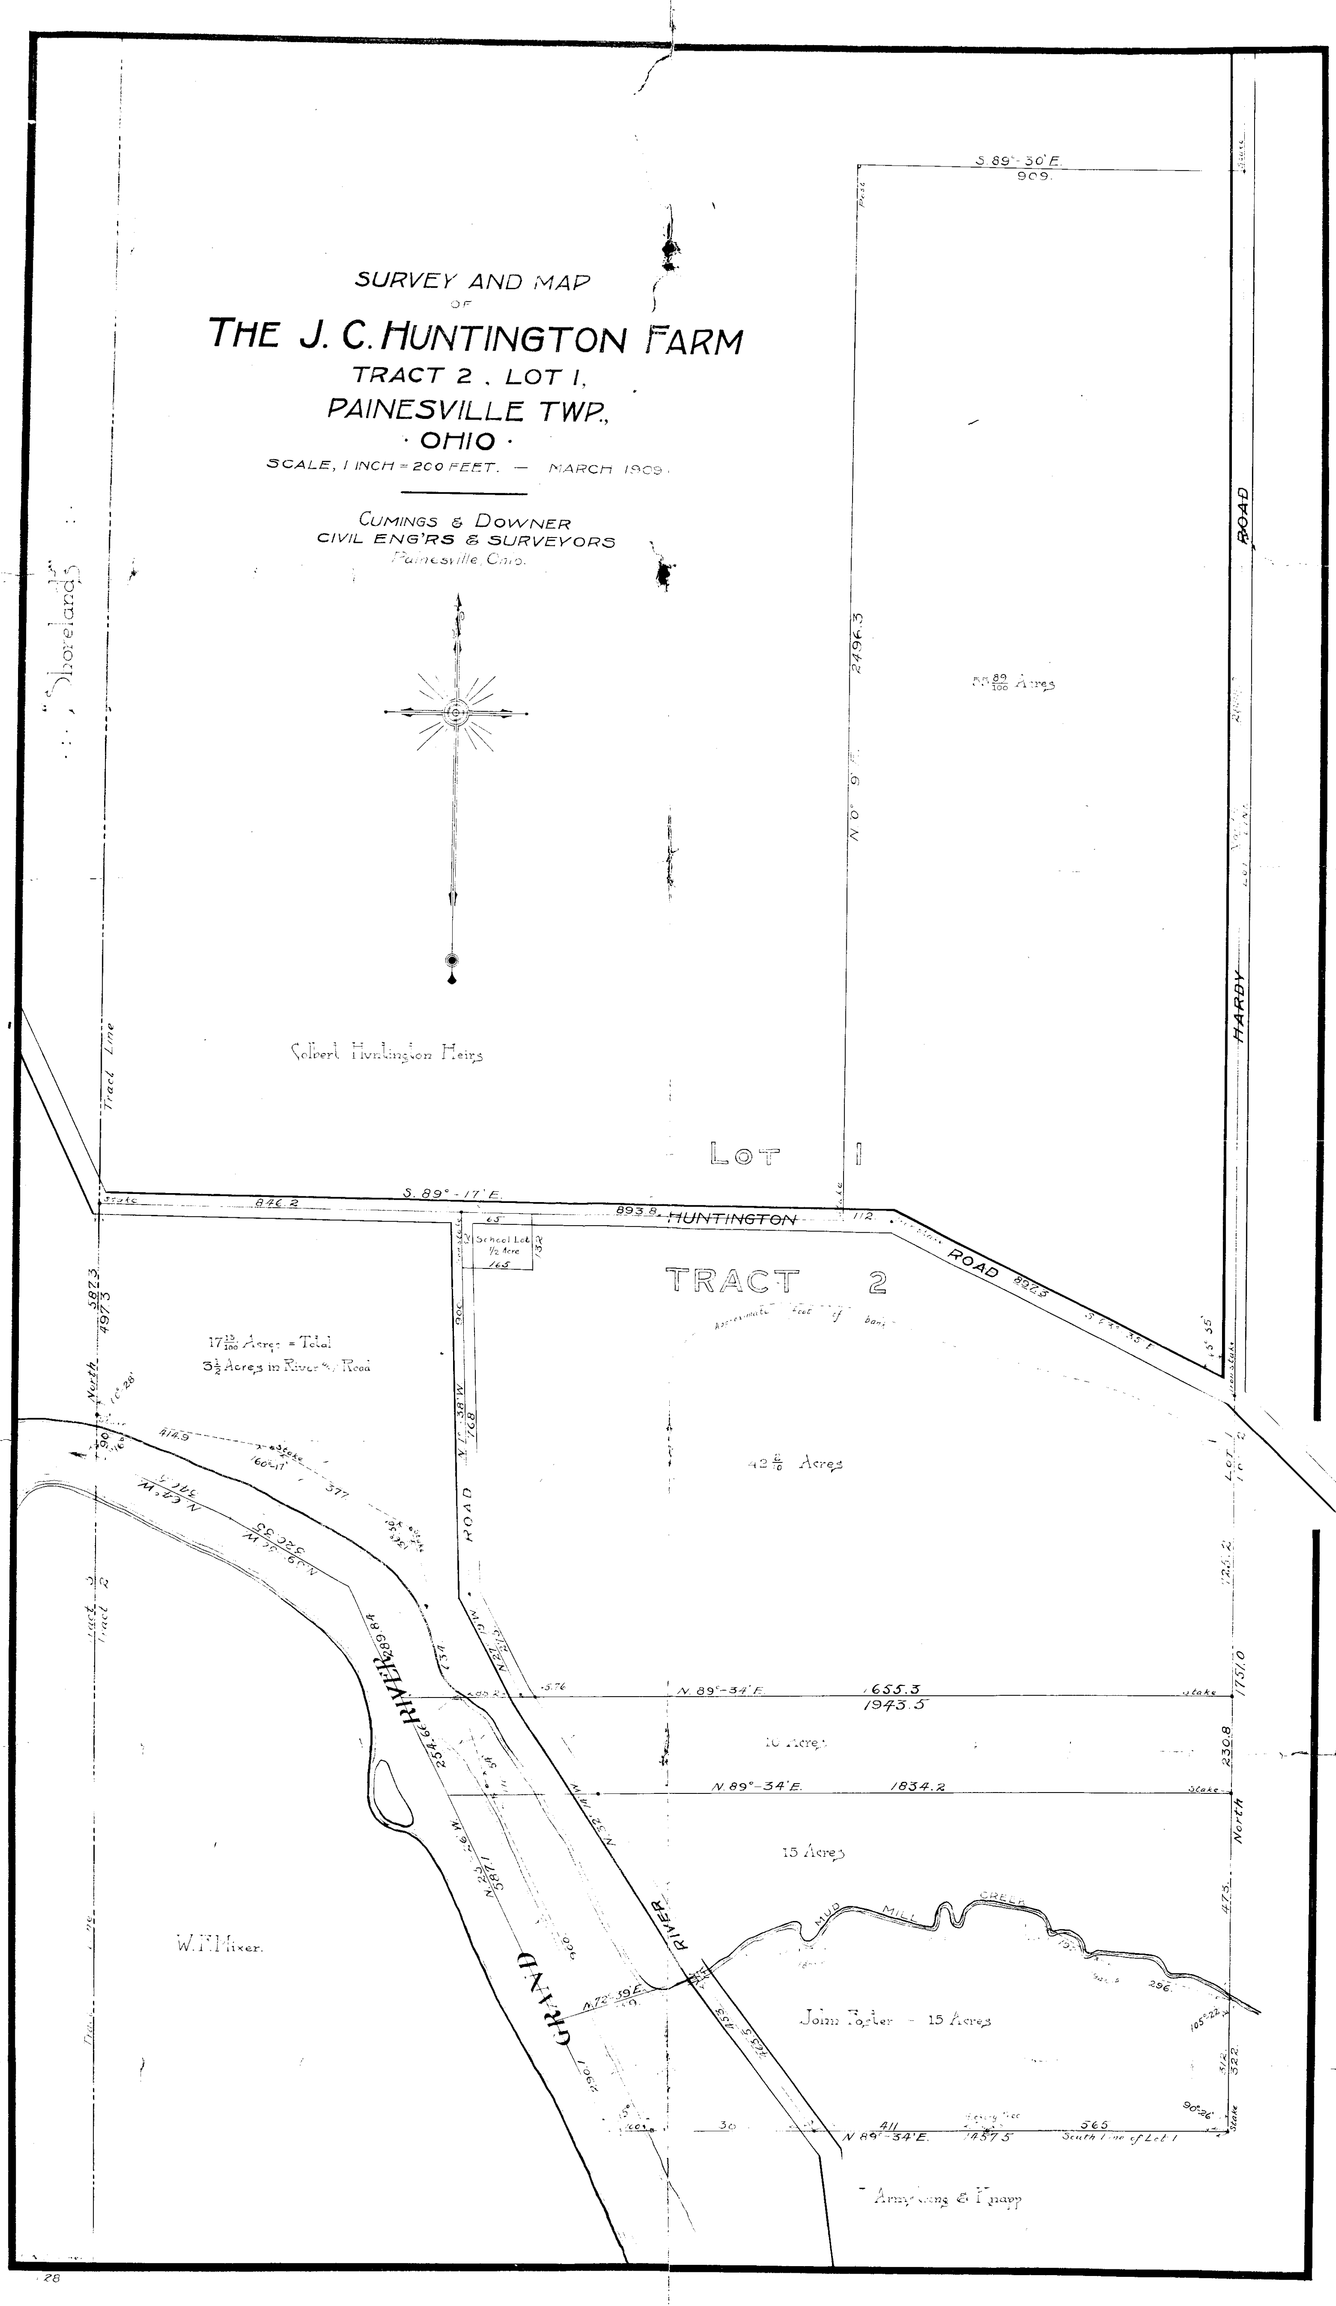
SURVEY AND MAP
OF
THE J. C. HUNTINGTON FARM
TRACT 2 . LOT 1,
PAINESVILLE TWP.,
· OHIO ·
SCALE, 1 INCH = 200 FEET. — MARCH 1909.
CUMINGS & DOWNER
CIVIL ENG'RS & SURVEYORS
Painesville, Ohio.
"Shorelands"
Colbert Huntington Heirs
LOT 1
TRACT 2
HUNTINGTON ROAD
HARDY ROAD
S. 89°-30' E.
909.
2496.3
N 0° 9' E.
S. 89°-17' E.
846.2
893.8
School Lot 1/2 Acre
17 13/100 Acres = Total
3 1/2 Acres in River & Road
42 8/10 Acres
N. 89°-34' E.
1655.3
1943.5
10 Acres
1834.2
15 Acres
GRAND RIVER
MUD MILL CREEK
John Foster - 15 Acres
W. F. Mixer.
Armstrong & Knapp
South Line of Lot 1
North
1751.0
230.8
Tract Line