HARDY POINT ALLOTMENT

PART OF LOT 2 TRACT 2
PAINESVILLE TOWNSHIP
LAKE COUNTY
O

Scale

June 1914

I hereby certify this Plat and Survey to be correct and the same together with a Description of the same are filed with the Lake County Auditor for the correction of the tax duplicate.
J. M. Crabbs
Surveyor

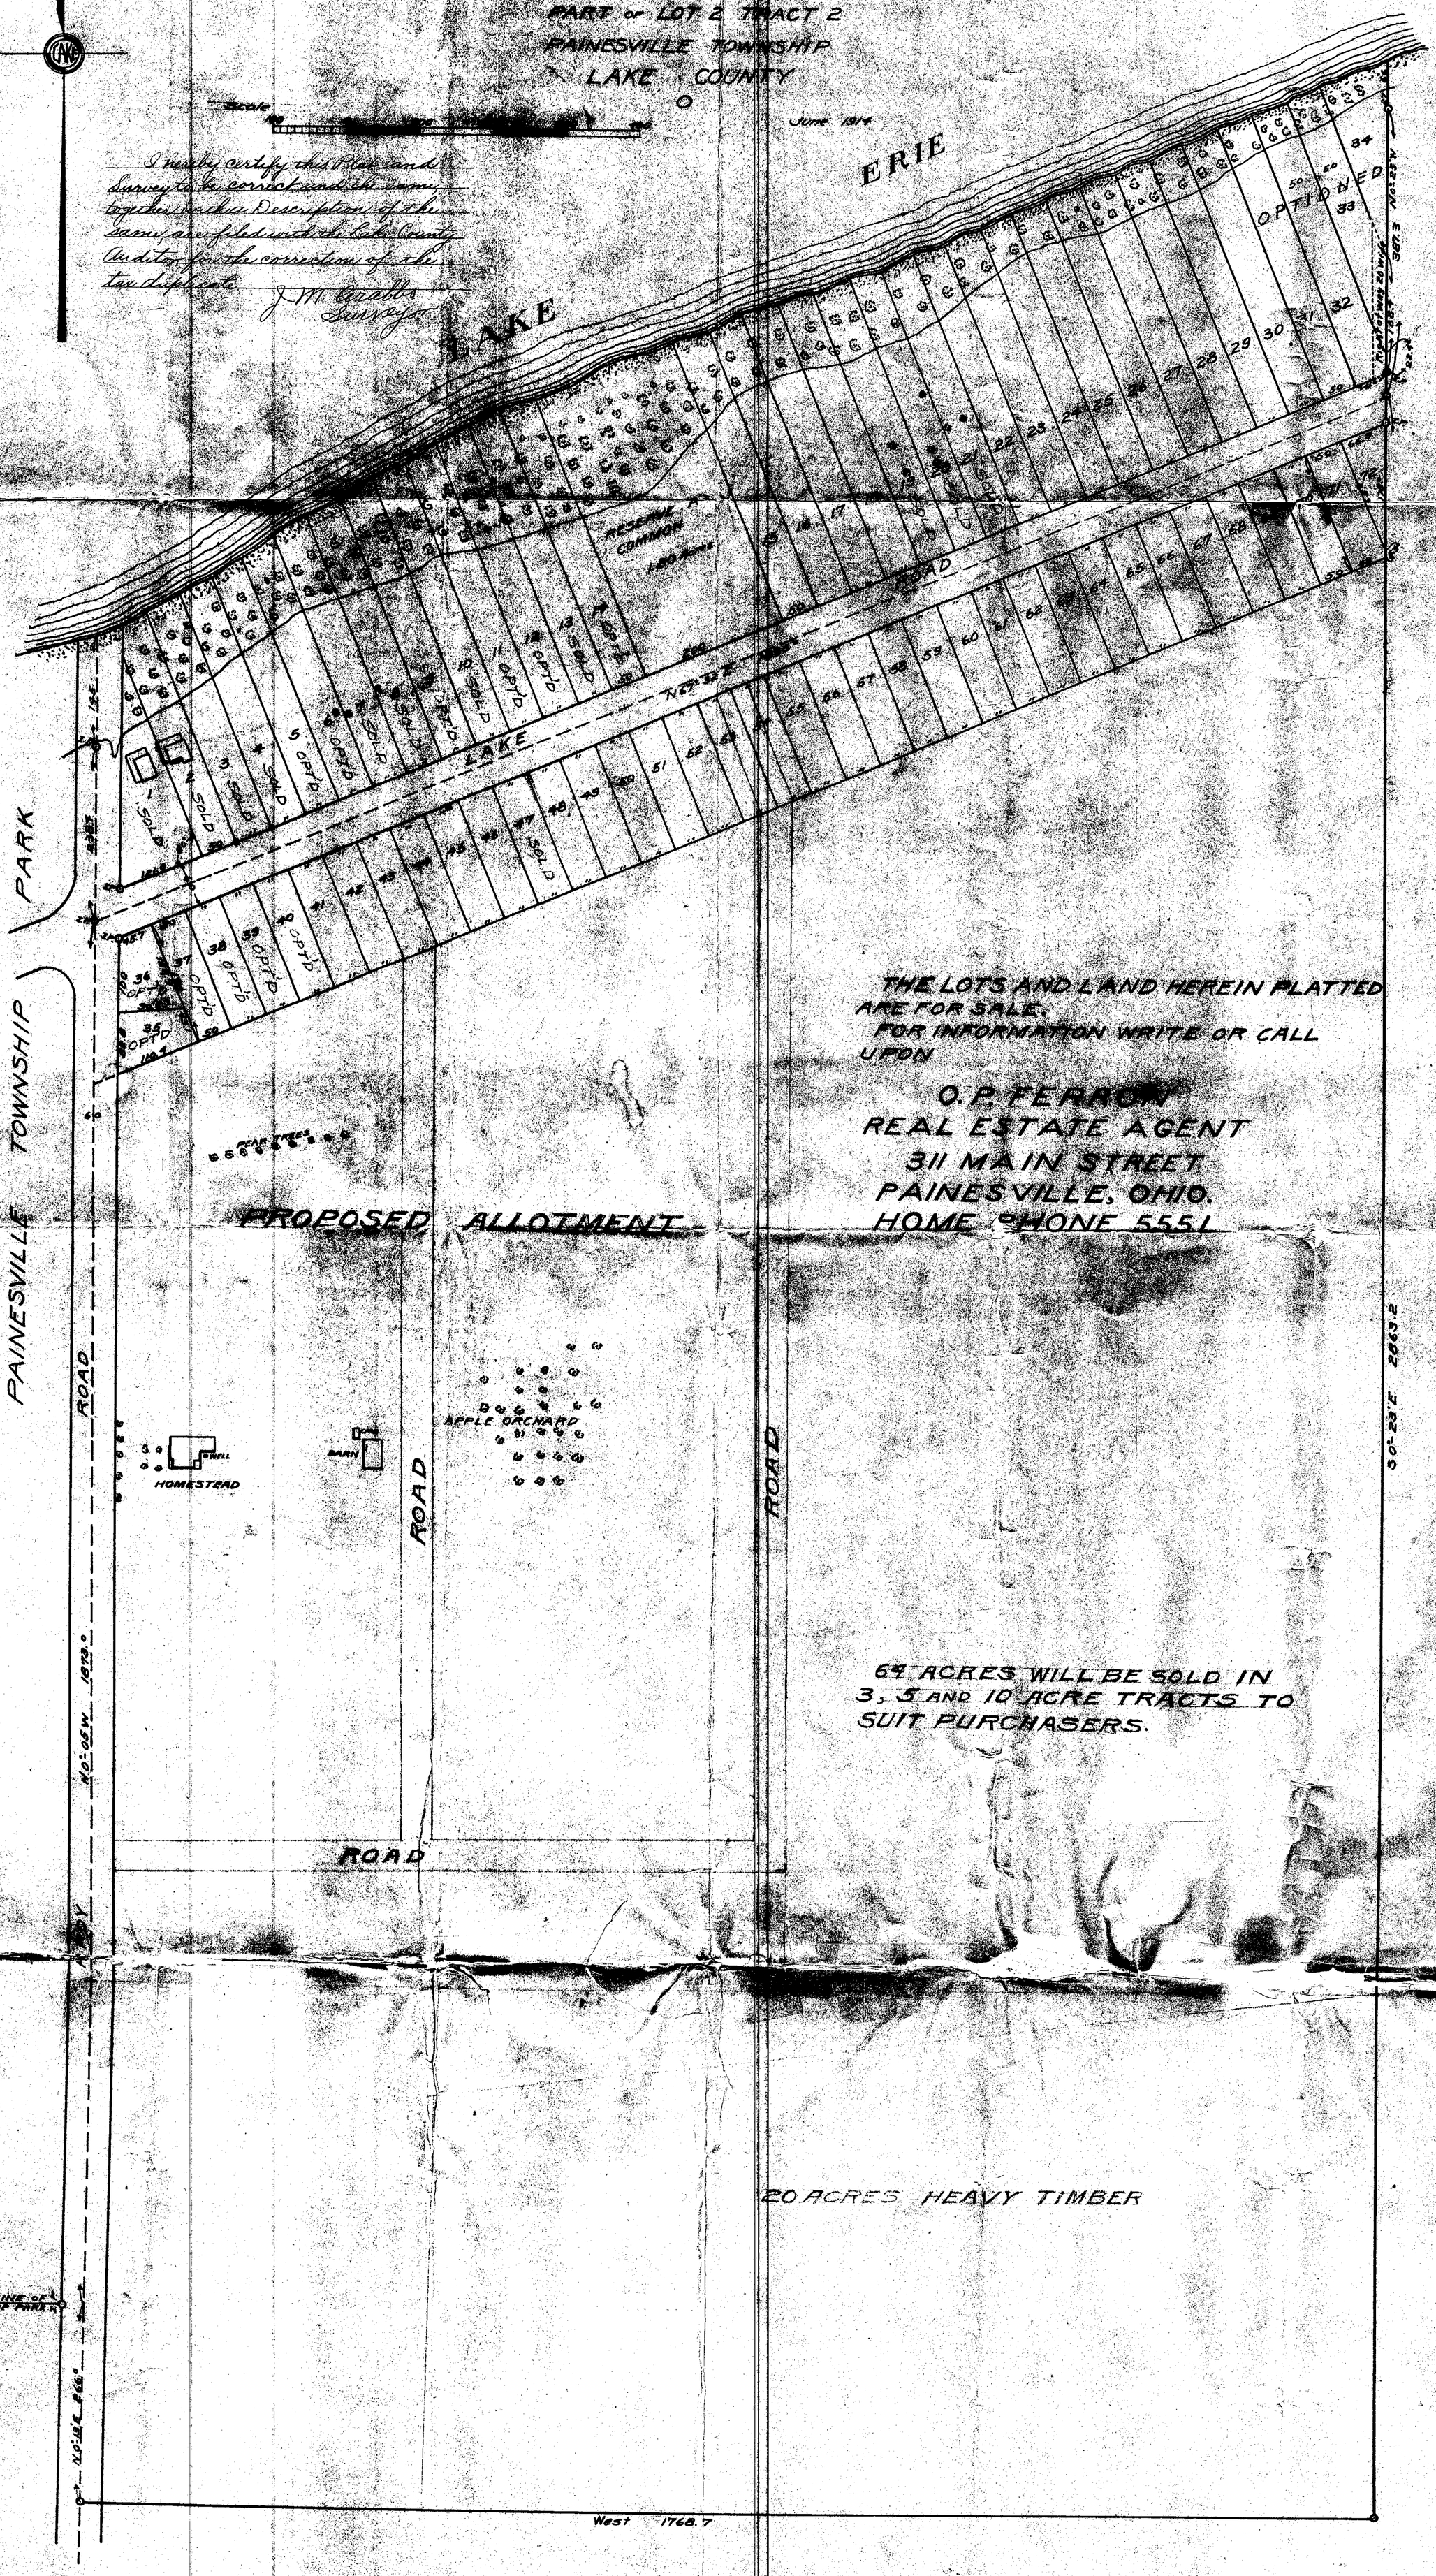

THE LOTS AND LAND HEREIN PLATTED ARE FOR SALE.
FOR INFORMATION WRITE OR CALL UPON

O. P. FERRON
REAL ESTATE AGENT
311 MAIN STREET
PAINESVILLE, OHIO.
HOME PHONE 5551

64 ACRES WILL BE SOLD IN 3, 5 AND 10 ACRE TRACTS TO SUIT PURCHASERS.

20 ACRES HEAVY TIMBER