11B-49-1

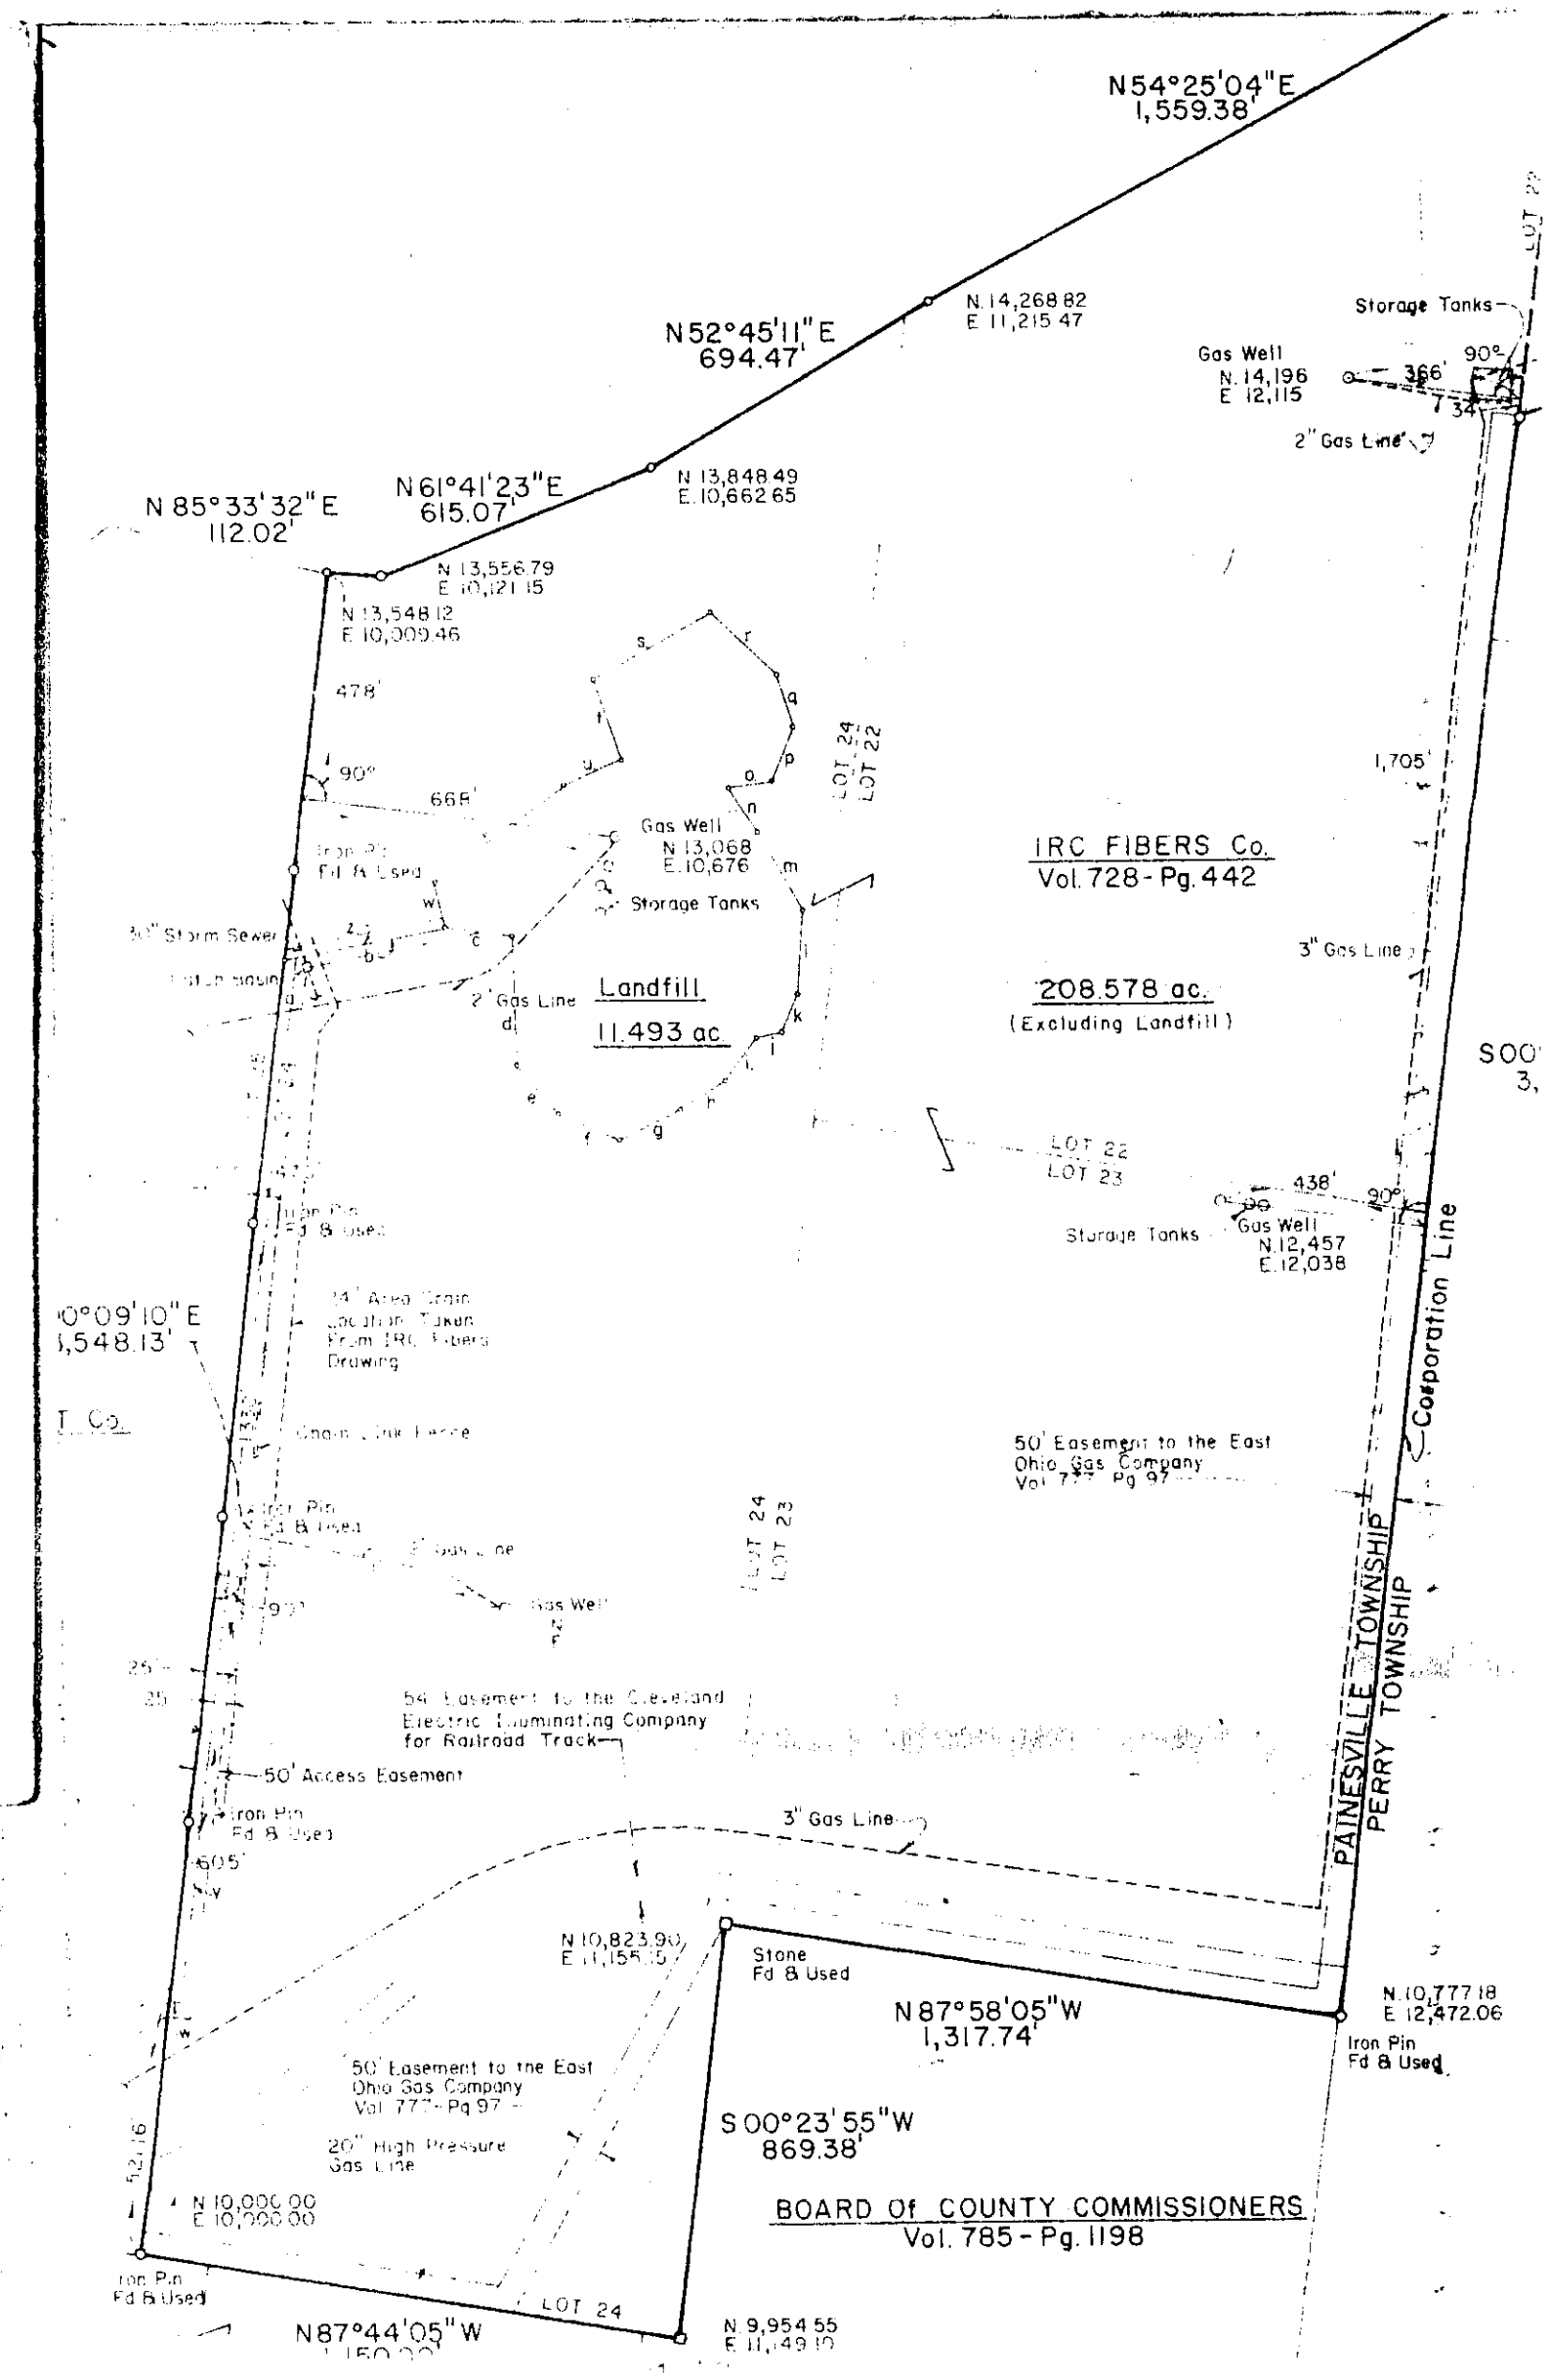
N54°25'04"E
1,559.38'
N52°45'11"E
694.47'
N 14,268.82
E 11,215.47
N61°41'23"E
615.07'
N 13,848.49
E 10,662.65
N 85°33'32"E
112.02'
N 13,556.79
E 10,121.15
N 13,548.12
E 10,009.46
478'
90°
668'
Storage Tanks
Gas Well
N 14,196
E 12,115
366'
90°
34'
2" Gas Line
LOT 22
1,705'
LOT 24
LOT 22
Gas Well
N 13,068
E 10,676
Storage Tanks
IRC FIBERS Co.
Vol. 728 - Pg. 442
3" Gas Line
208.578 ac.
(Excluding Landfill)
Landfill
11.493 ac.
2" Gas Line
LOT 22
LOT 23
438'
90°
Storage Tanks
Gas Well
N.12,457
E.12,038
Corporation Line
50' Easement to the East
Ohio Gas Company
Vol. 777 - Pg. 97
LOT 24
LOT 23
PAINESVILLE TOWNSHIP
PERRY TOWNSHIP
54' Easement to the Cleveland
Electric Illuminating Company
for Railroad Track
50' Access Easement
3" Gas Line
605'
N 10,823.90
E 11,155.15
Stone
Fd & Used
N87°58'05"W
1,317.74'
N.10,777.18
E 12,472.06
Iron Pin
Fd & Used
50' Easement to the East
Ohio Gas Company
Vol. 777 - Pg. 97
20" High Pressure
Gas Line
S 00°23'55"W
869.38'
N 10,000.00
E 10,000.00
BOARD Of COUNTY COMMISSIONERS
Vol. 785 - Pg. 1198
Iron Pin
Fd & Used
LOT 24
N87°44'05"W
N 9,954.55
E 11,149.10