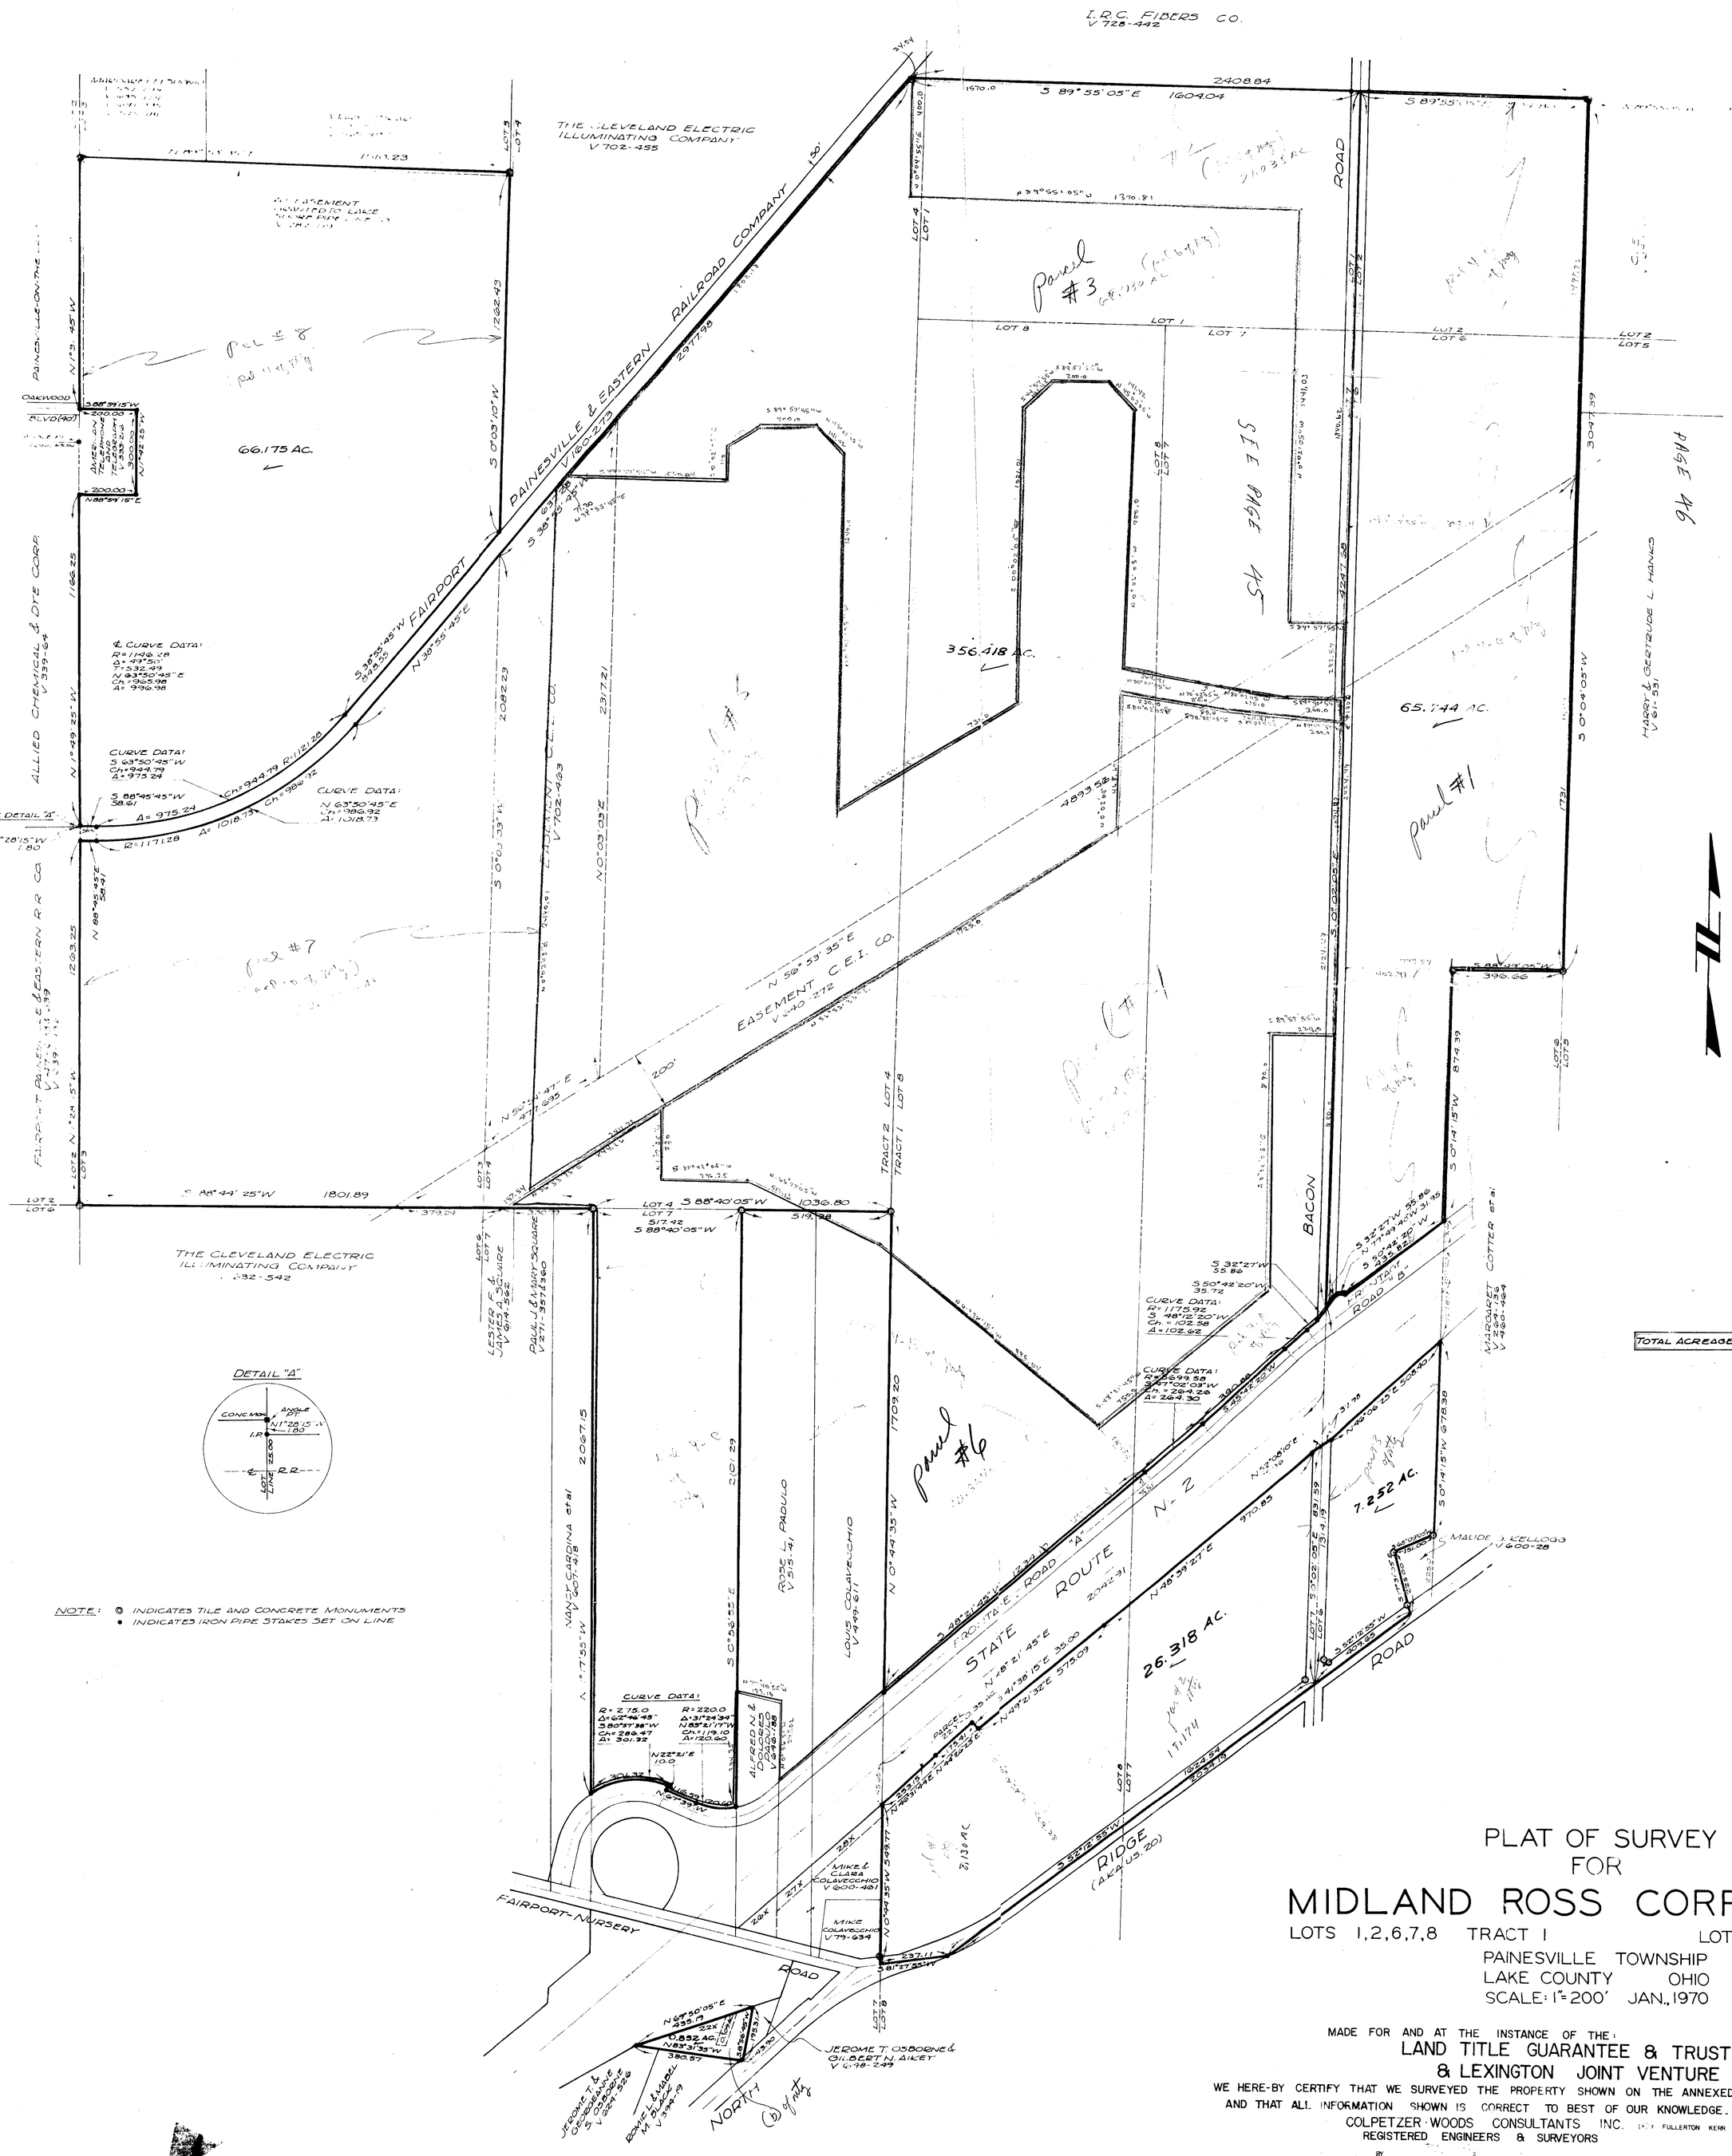

NOTE: ◎ INDICATES TILE AND CONCRETE MONUMENTS
• INDICATES IRON PIPE STAKES SET ON LINE

PLAT OF SURVEY FOR MIDLAND ROSS CORPORATION

LOTS 1,2,6,7,8 TRACT 1 LOTS 3,4,7 TRACT 2

PAINESVILLE TOWNSHIP
LAKE COUNTY OHIO
SCALE: 1"=200' JAN., 1970

MADE FOR AND AT THE INSTANCE OF THE:
LAND TITLE GUARANTEE & TRUST CO.
& LEXINGTON JOINT VENTURE (ORDER # P-161506)

WE HERE-BY CERTIFY THAT WE SURVEYED THE PROPERTY SHOWN ON THE ANNEXED PLAT AND THAT AND THAT ALL INFORMATION SHOWN IS CORRECT TO BEST OF OUR KNOWLEDGE.

COLPETZER · WOODS CONSULTANTS INC. (FORMERLY FULLERTON KERR ASSOCIATES)
REGISTERED ENGINEERS & SURVEYORS

BY