CONTRACT No.	
78-026	
SHEET 1	OF 1

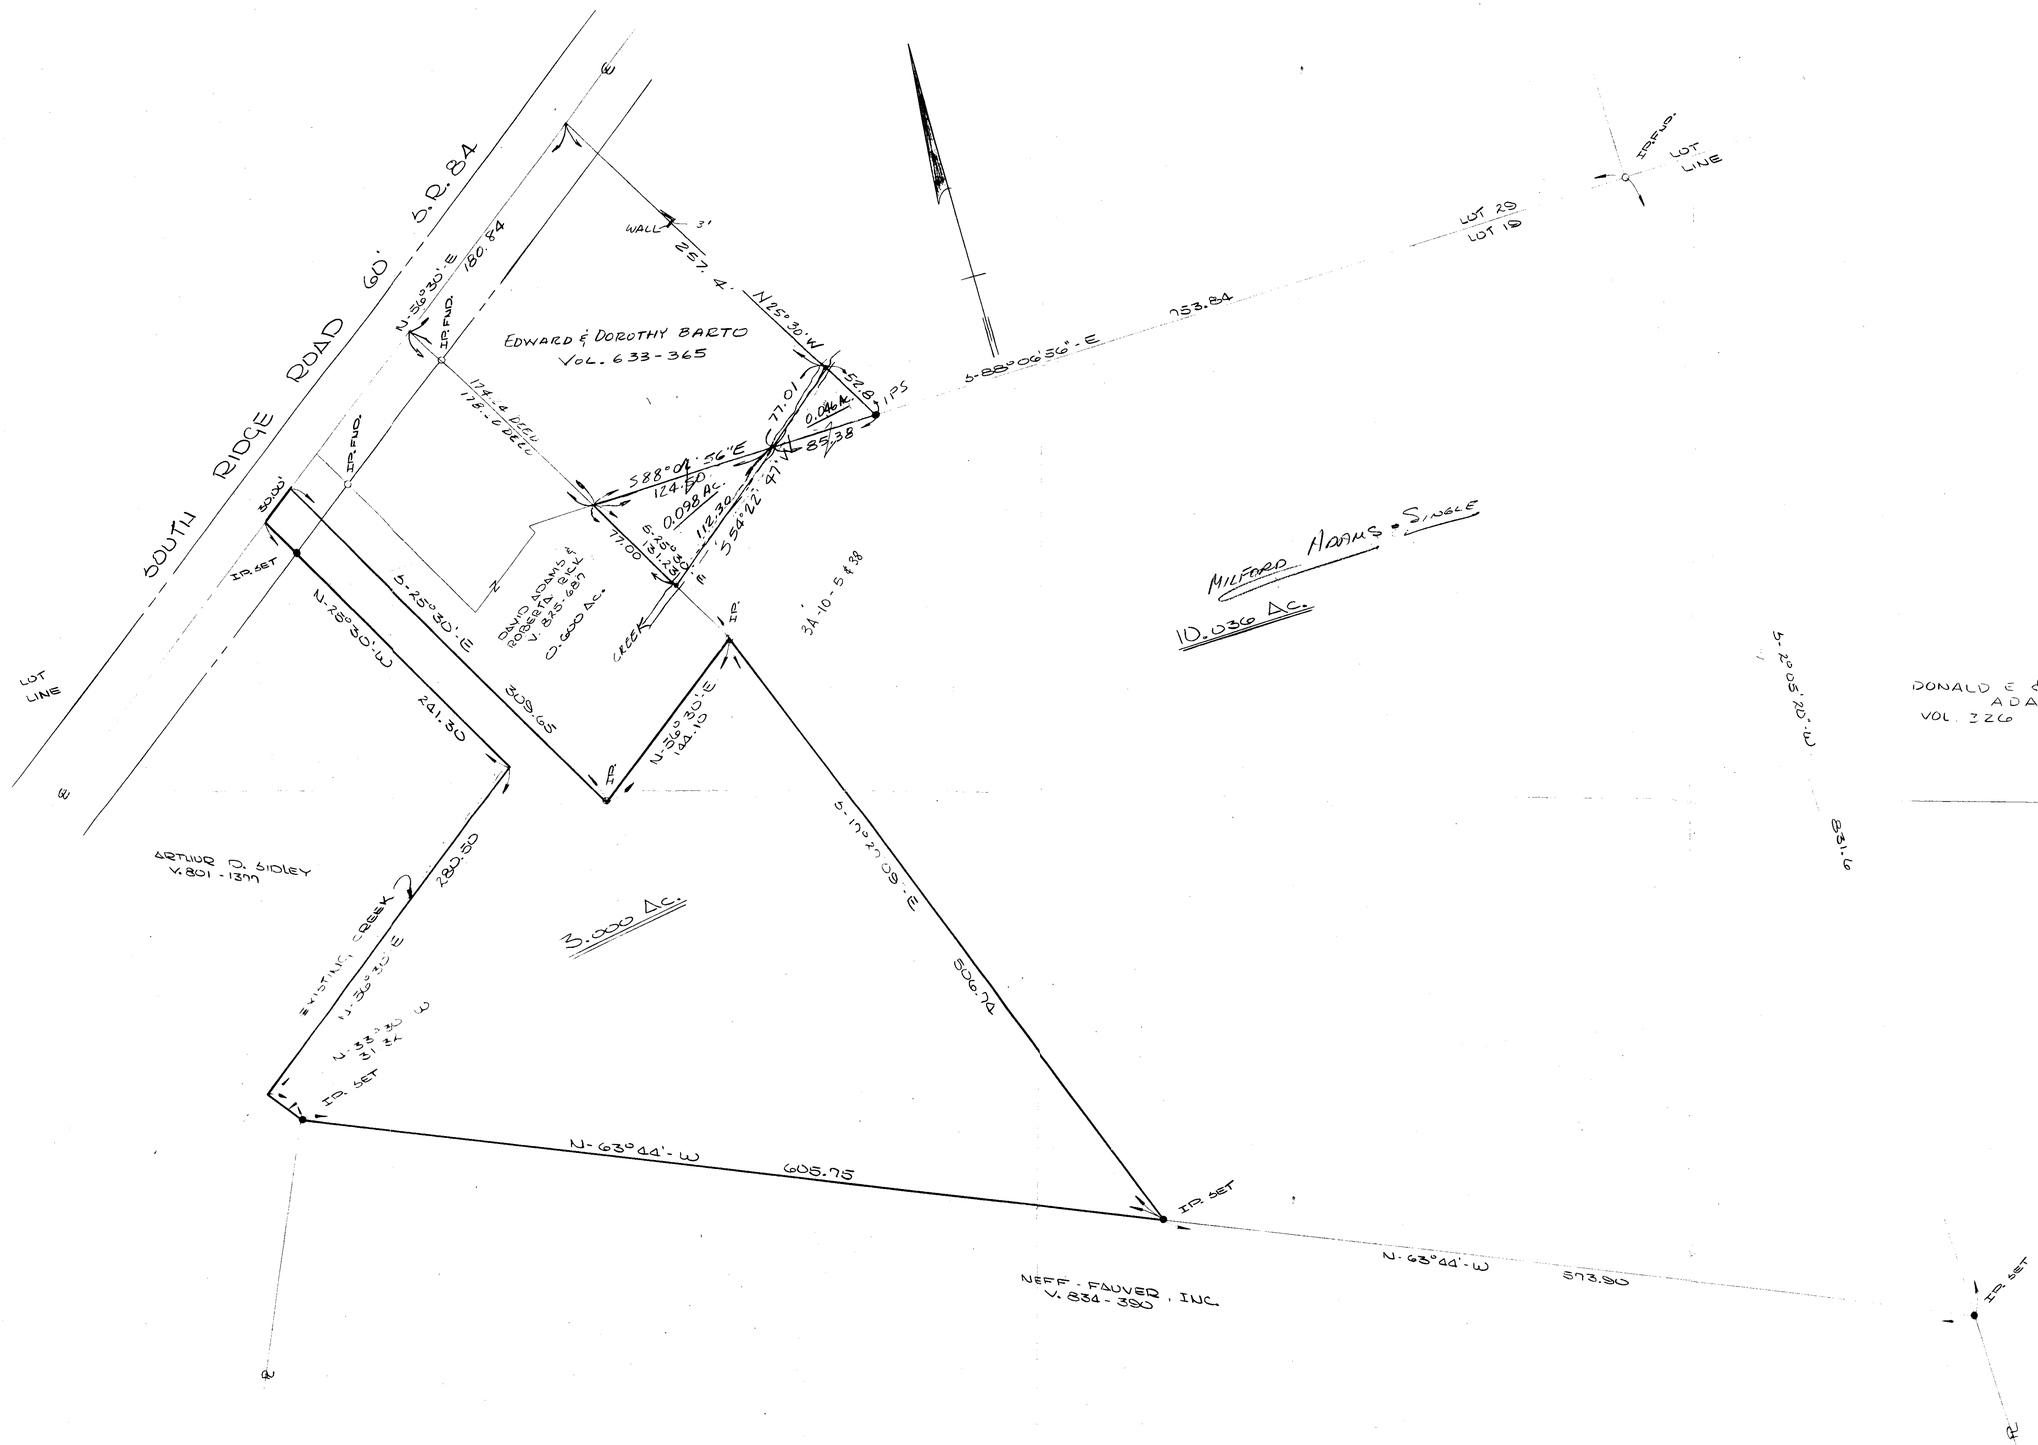

REV. No.	DESCRIPTION	DATE	BY	CH'K'D
1	SURVEYED PARCEL 0.098 AC. & 0.046 AC. for MILFORD ADAMS	4-80	TT	

COLPETZER · WOODS
CONSULTANTS, INC.
PAINESVILLE, OHIO 44077

DATE April 1978
SCALE: HOR. 1" = 50'
VERT. ____
DRAWN BY DFA
CH'K'D BY ____
F.B. # 339 PG. 22

PLAT OF SURVEY
FOR
DAVID ADAMS
BEING PART OF 19 & 29 PERRY TOWNSHIP
LAKE COUNTY
OHIO

SHEET	OF
1	1
CONTRACT No.	
78-026	