CASE NUMBER 82752

OHC - 100 - 26 - 6
PERRY VILLAGE
LAKE COUNTY, OHIO

PENN CENTRAL
PERRY VIL.
4A-44A-37

PROPERTY TO BE CONVEYED BY THE PENN CENTRAL CORPORATION TO PERRY COAL AND FEED COMPANY

THIS SURVEY CERTIFIED AS TO CORRECTNESS TO THE PENN CENTRAL TRANSPORTATION COMPANY AND TO THE TITLE INSURANCE COMPANY INSURING THEIR INTERESTS IN THE PREMISES.

COLPETZER-WOOD CONSULTANTS, INC.

BY ELIO IAFELICE REG. SURVEYOR No. 4785

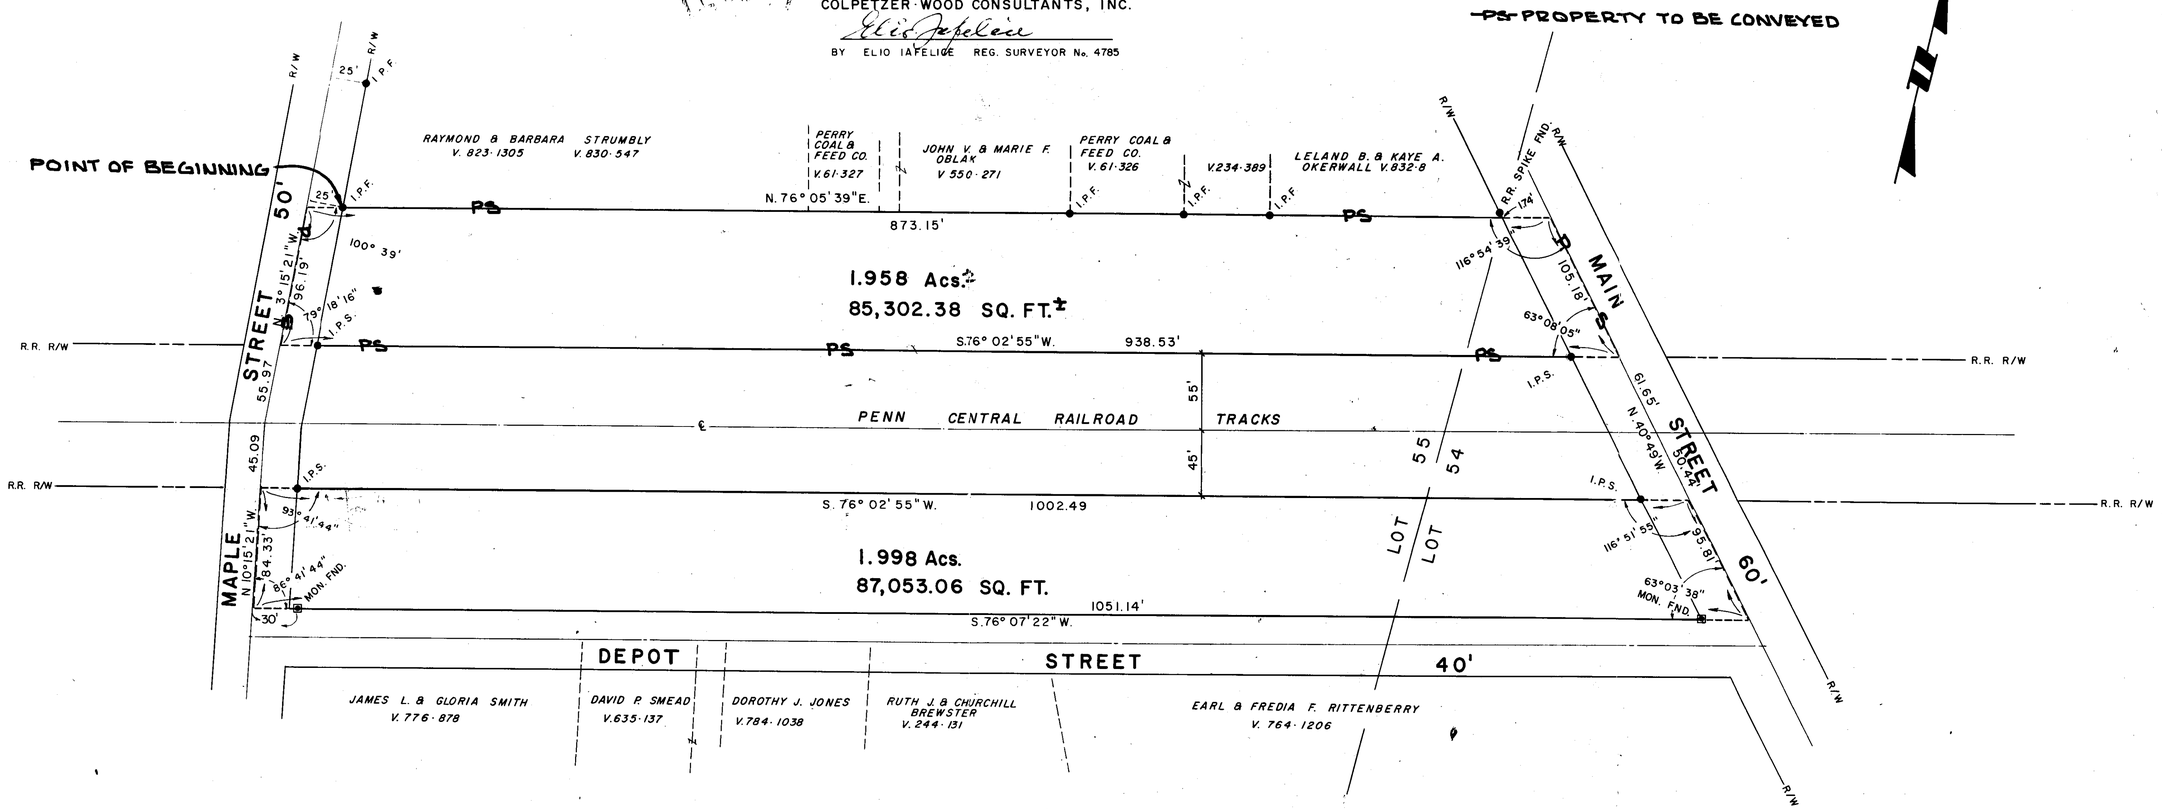

REV. No.	DESCRIPTION	DATE	BY	CH'K'D

COLPETZER · WOODS CONSULTANTS, INC.
PAINESVILLE, OHIO 44077

DATE SEPTEMBER 1977
SCALE: HOR. 1" = 50'
VERT.
DRAWN BY MJE
CH'K'D BY EI
F.B. # 312 PG. 86

SURVEY PLAT FOR
PENN CENTRAL TRANSPORTATION CO.
BEING PART OF LOTS 54 AND 55, PERRY VILLAGE, LAKE COUNTY, OHIO

SHEET 1 OF 1
CONTRACT No. 77 199

C-1707