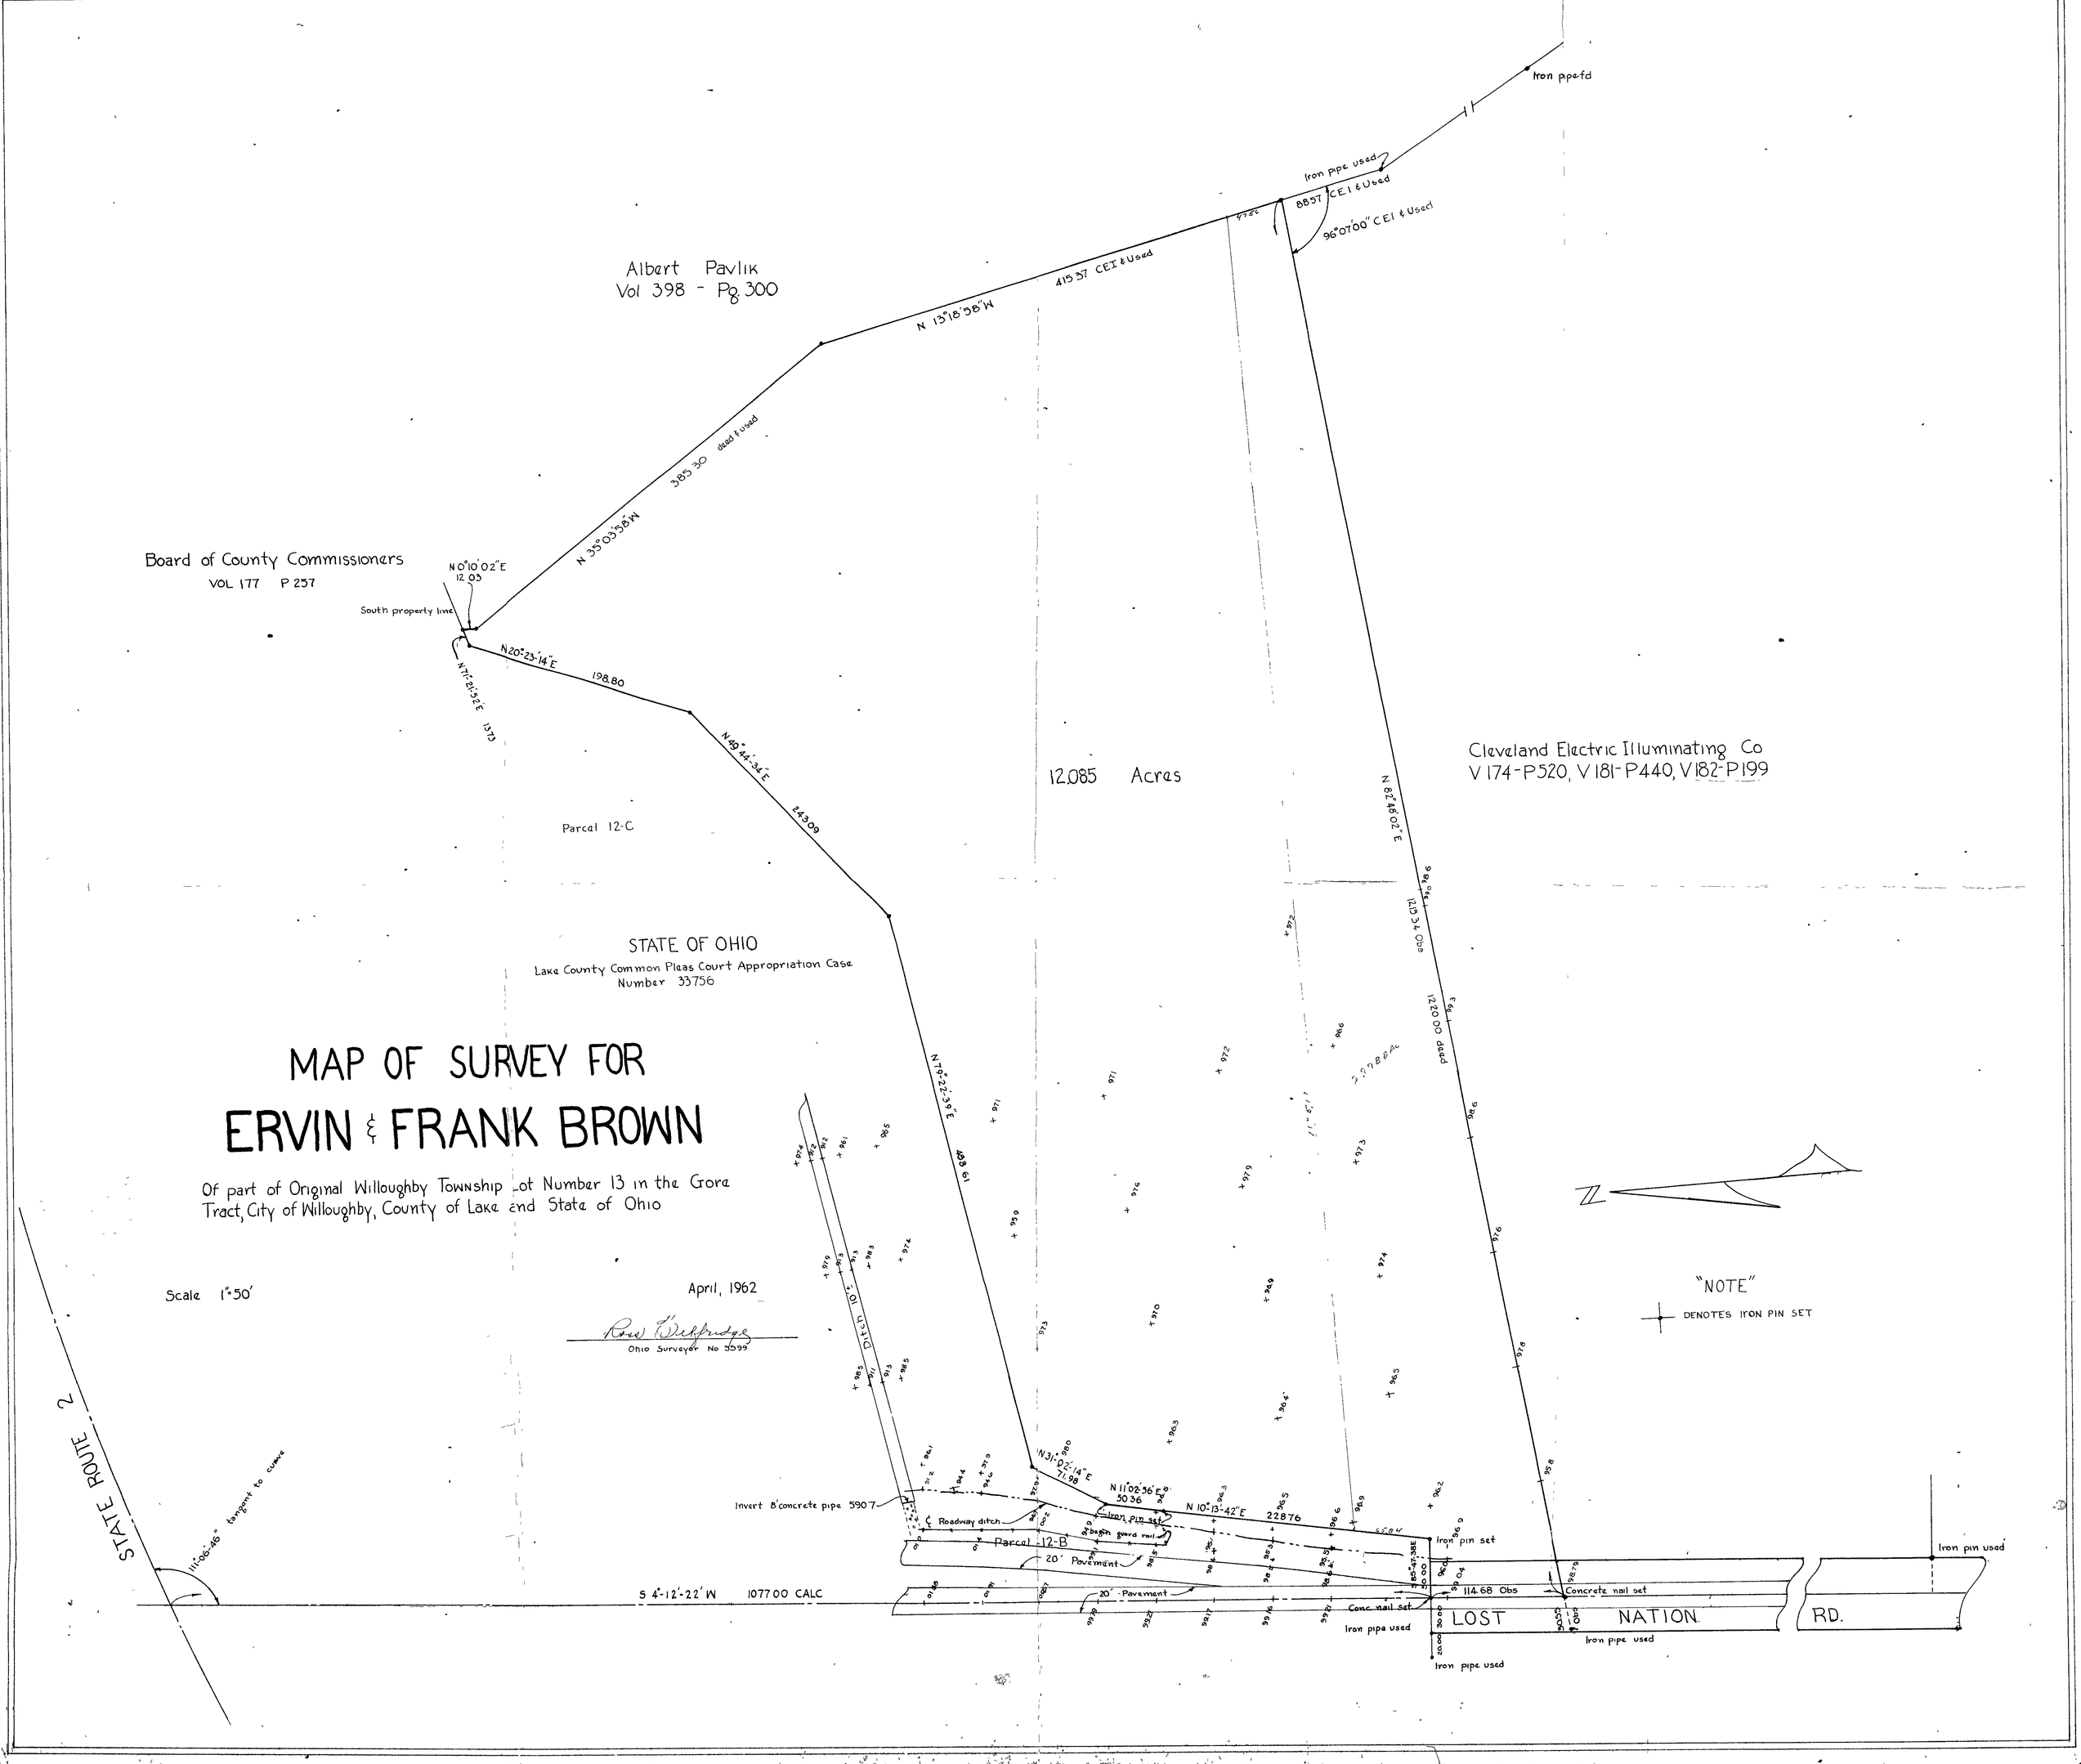

Albert Pavlik
Vol 398 - Pg. 300
Board of County Commissioners
VOL 177 P 257
South property line
N 0°10'02"E
12.03
N 35°03'58"W
385.30 deed & used
N 13°18'58"W
415.37 CEI & Used
Iron pipe used
88.57 CEI & Used
96°07'00" CEI & Used
Iron pipe fd
N 20°23'14"E
198.80
N 71°21'52"E
13.73
N 49°44'34"E
243.09
12.085 Acres
Parcel 12-C
Cleveland Electric Illuminating Co
V 174-P520, V 181-P440, V 182-P199
N 82°48'02"E
1215.34 Obs
1220.00 deed
STATE OF OHIO
Lake County Common Pleas Court Appropriation Case
Number 33756
MAP OF SURVEY FOR
ERVIN & FRANK BROWN
Of part of Original Willoughby Township Lot Number 13 in the Gore
Tract, City of Willoughby, County of Lake and State of Ohio
Scale 1"=50'
April, 1962
Ohio Surveyor No 3599
N 79°22'39"E
488.61
Ditch 10'±
"NOTE"
DENOTES IRON PIN SET
STATE ROUTE 2
111°06'46" tangent to curve
Invert 8' concrete pipe 590.7
Roadway ditch
Parcel 12-B
20' Pavement
N 31°02'14"E
71.98
N 11°02'56"E
50.36
N 10°13'42"E
228.76
Iron pin set
Concrete nail set
114.68 Obs
Conc nail set
Iron pipe used
S 4°12'22"W 1077.00 CALC
LOST NATION RD.
Iron pin used