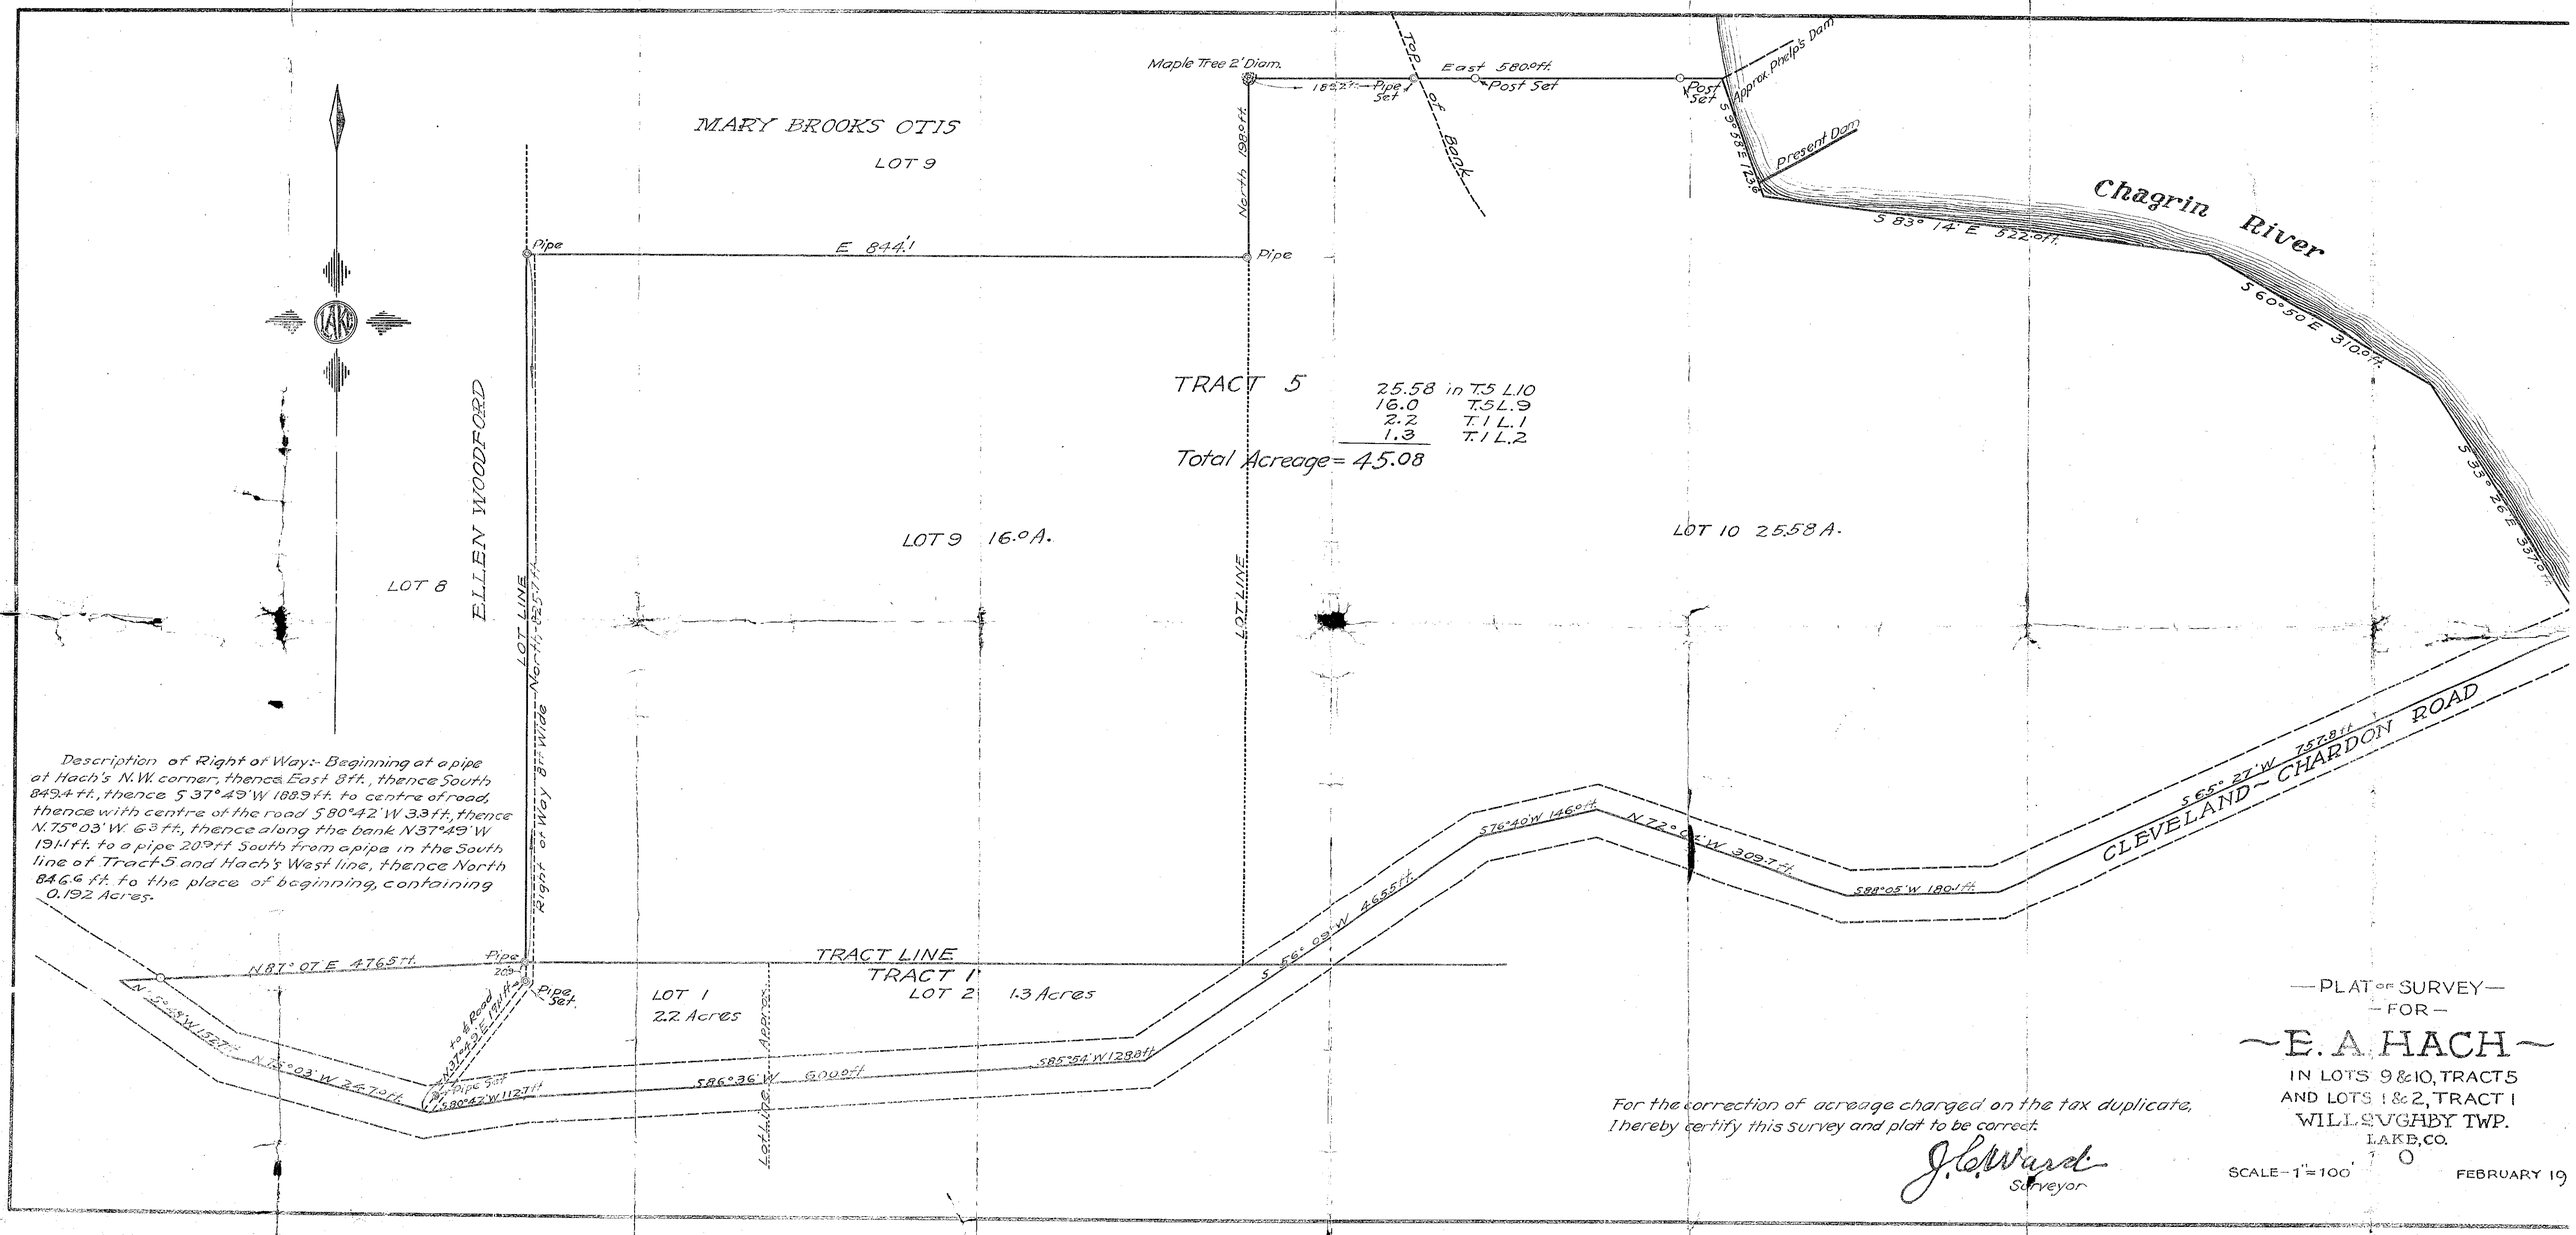

Maple Tree 2' Diam.
East 580.0 ft.
Post Set
Pipe Set
Top of Bank
Post Set
Approx. Phelp's Dam
Present Dam
Chagrin River
S 83° 14' E 522.0 ft.
S 60° 50' E 310.0 ft.
S 33° 26' E 337.0 ft.
MARY BROOKS OTIS
LOT 9
North 198.0 ft.
Pipe
E 844.1
Pipe
TRACT 5
25.58 in T.5 L.10
16.0 T.5 L.9
2.2 T.1 L.1
1.3 T.1 L.2
Total Acreage = 45.08
ELLEN WOODFORD
LOT 8
LOT 9 16.0 A.
LOT 10 25.58 A.
LOT LINE
LOT LINE
North 825.7 ft.
Right of Way 8 ft. Wide
Description of Right of Way:- Beginning at a pipe at Hach's N.W. corner, thence East 8 ft., thence South 849.4 ft., thence S 37° 49' W 188.9 ft. to centre of road, thence with centre of the road S 80° 42' W 3.3 ft., thence N. 75° 03' W. 6.3 ft., thence along the bank N 37° 49' W 191.1 ft. to a pipe 20.9 ft South from a pipe in the South line of Tract 5 and Hach's West line, thence North 846.6 ft. to the place of beginning, containing 0.192 Acres.
N 87° 07' E 476.5 ft.
Pipe
Pipe Set
TRACT LINE
TRACT 1
LOT 1
2.2 Acres
LOT 2
1.3 Acres
S 56° 09' W 465.5 ft.
S 76° 40' W 146.0 ft.
N 72° 04' W 309.7 ft.
S 88° 05' W 180.1 ft.
S 65° 27' W 757.8 ft.
CLEVELAND-CHARDON ROAD
N 75° 03' W 247.0 ft.
S 80° 42' W 112.7 ft.
S 86° 36' W 600.0 ft.
S 85° 54' W 128.8 ft.
Lot Line Approx.
For the correction of acreage charged on the tax duplicate, I hereby certify this survey and plat to be correct.
J. C. Ward
Surveyor
—PLAT OF SURVEY—
—FOR—
~E. A. HACH~
IN LOTS 9 & 10, TRACT 5
AND LOTS 1 & 2, TRACT 1
WILLSUGHBY TWP.
LAKE, CO.
SCALE - 1" = 100'
FEBRUARY 19