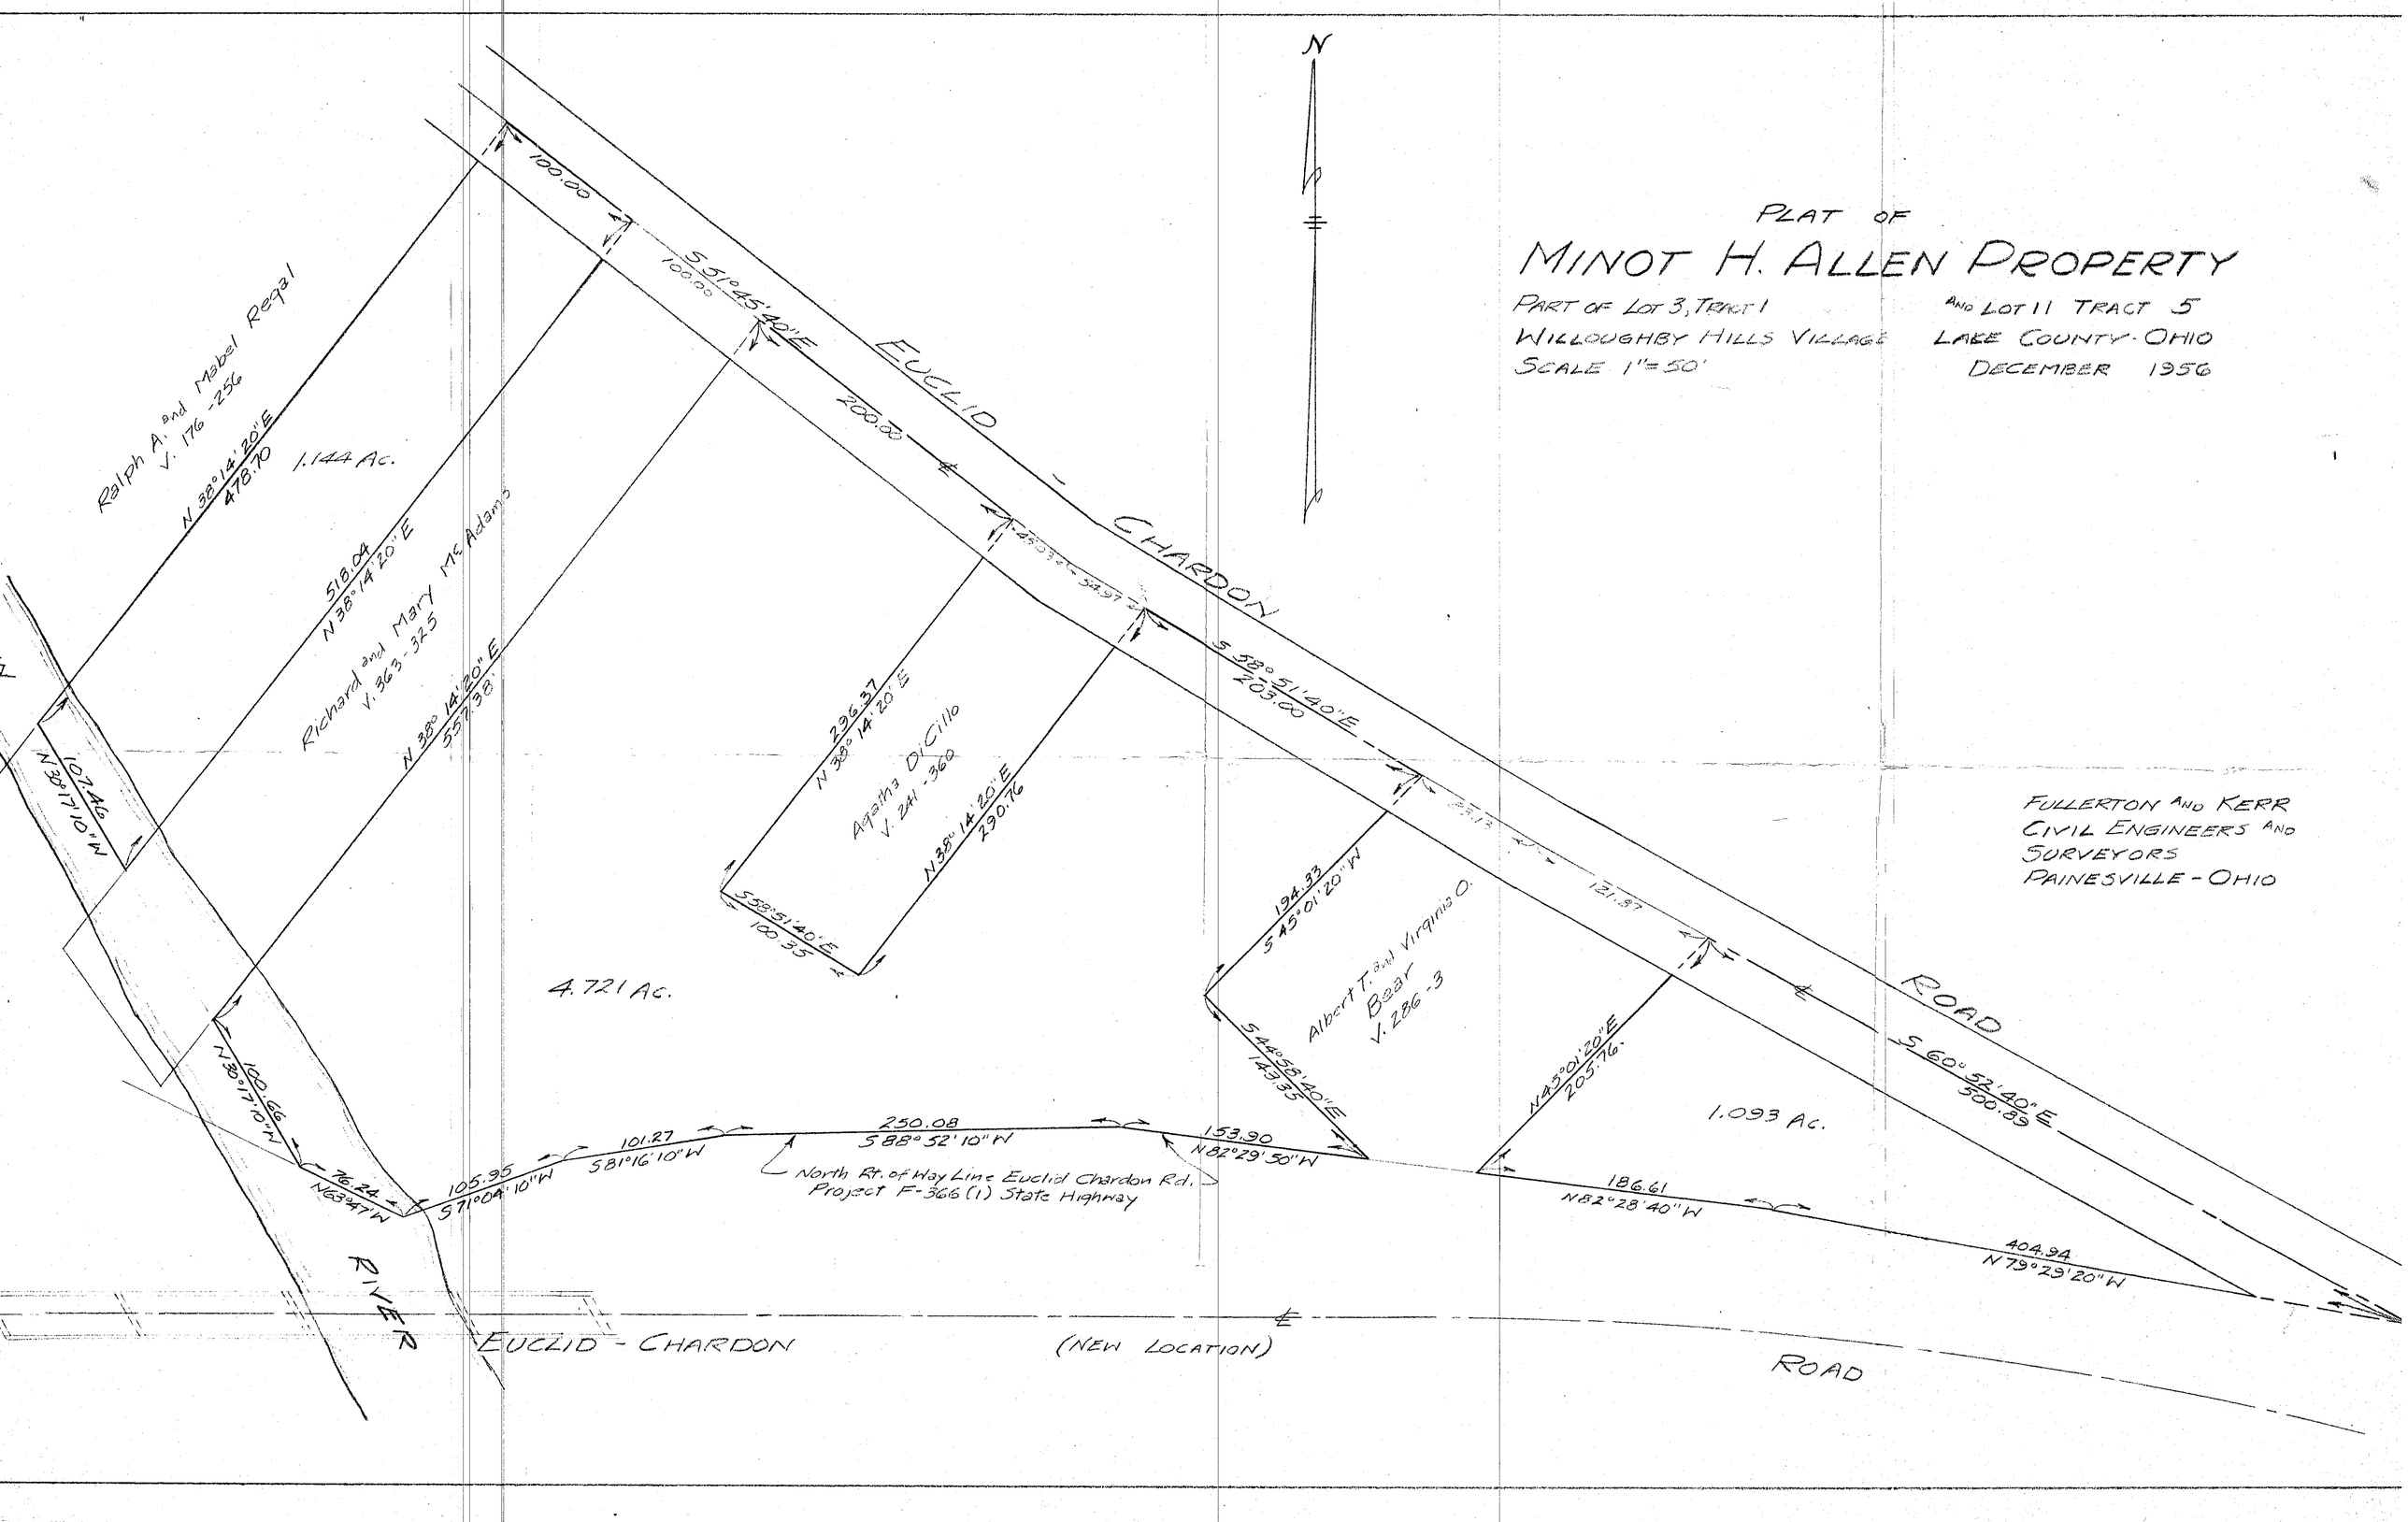
PLAT OF
MINOT H. ALLEN PROPERTY
PART OF LOT 3, TRACT 1 AND LOT 11 TRACT 5
WILLOUGHBY HILLS VILLAGE LAKE COUNTY - OHIO
SCALE 1"=50'
DECEMBER 1956
FULLERTON AND KERR
CIVIL ENGINEERS AND
SURVEYORS
PAINESVILLE - OHIO
N
EUCLID - CHARDON ROAD
EUCLID - CHARDON (NEW LOCATION) ROAD
RIVER
Ralph A. and Mabel Regal
V. 176-256
N 38°14'20"E
478.70
1.144 Ac.
518.04
N 38°14'20"E
Richard and Mary McAdams
V. 363-325
N 38°14'20"E
557.38'
107.46
N 30°17'10"W
100.66
N 30°17'10"W
76.24
N 63°47'W
105.95
S 71°04'10"W
101.27
S 81°16'10"W
250.08
S 88°52'10"W
153.90
N 82°29'50"W
North Rt. of Way Line Euclid Chardon Rd.
Project F-366 (1) State Highway
4.721 Ac.
100.00
S 51°45'40"E
100.00
200.00
296.37
N 38°14'20"E
Agatha DiCillo
V. 241-360
N 38°14'20"E
290.76
S 58°51'40"E
100.35
S 58°51'40"E
203.00
194.33
S 45°01'20"W
Albert T. and Virginia O. Bear
V. 286-3
S 44°58'40"E
143.35
N 45°01'20"E
205.76
121.87
S 60°52'40"E
500.89
1.093 Ac.
186.61
N 82°28'40"W
404.94
N 79°29'20"W