MAP OF SURVEY
FOR

CHARLENE MORRISON

KNOWN AS BEING PART OF LOT 10, TRACT 4 IN RANGE 6, TOWNSHIP 11 OF THE CONNECTICUT WESTERN RESERVE

TOWNSHIP OF MADISON

COUNTY OF LAKE - STATE OF OHIO

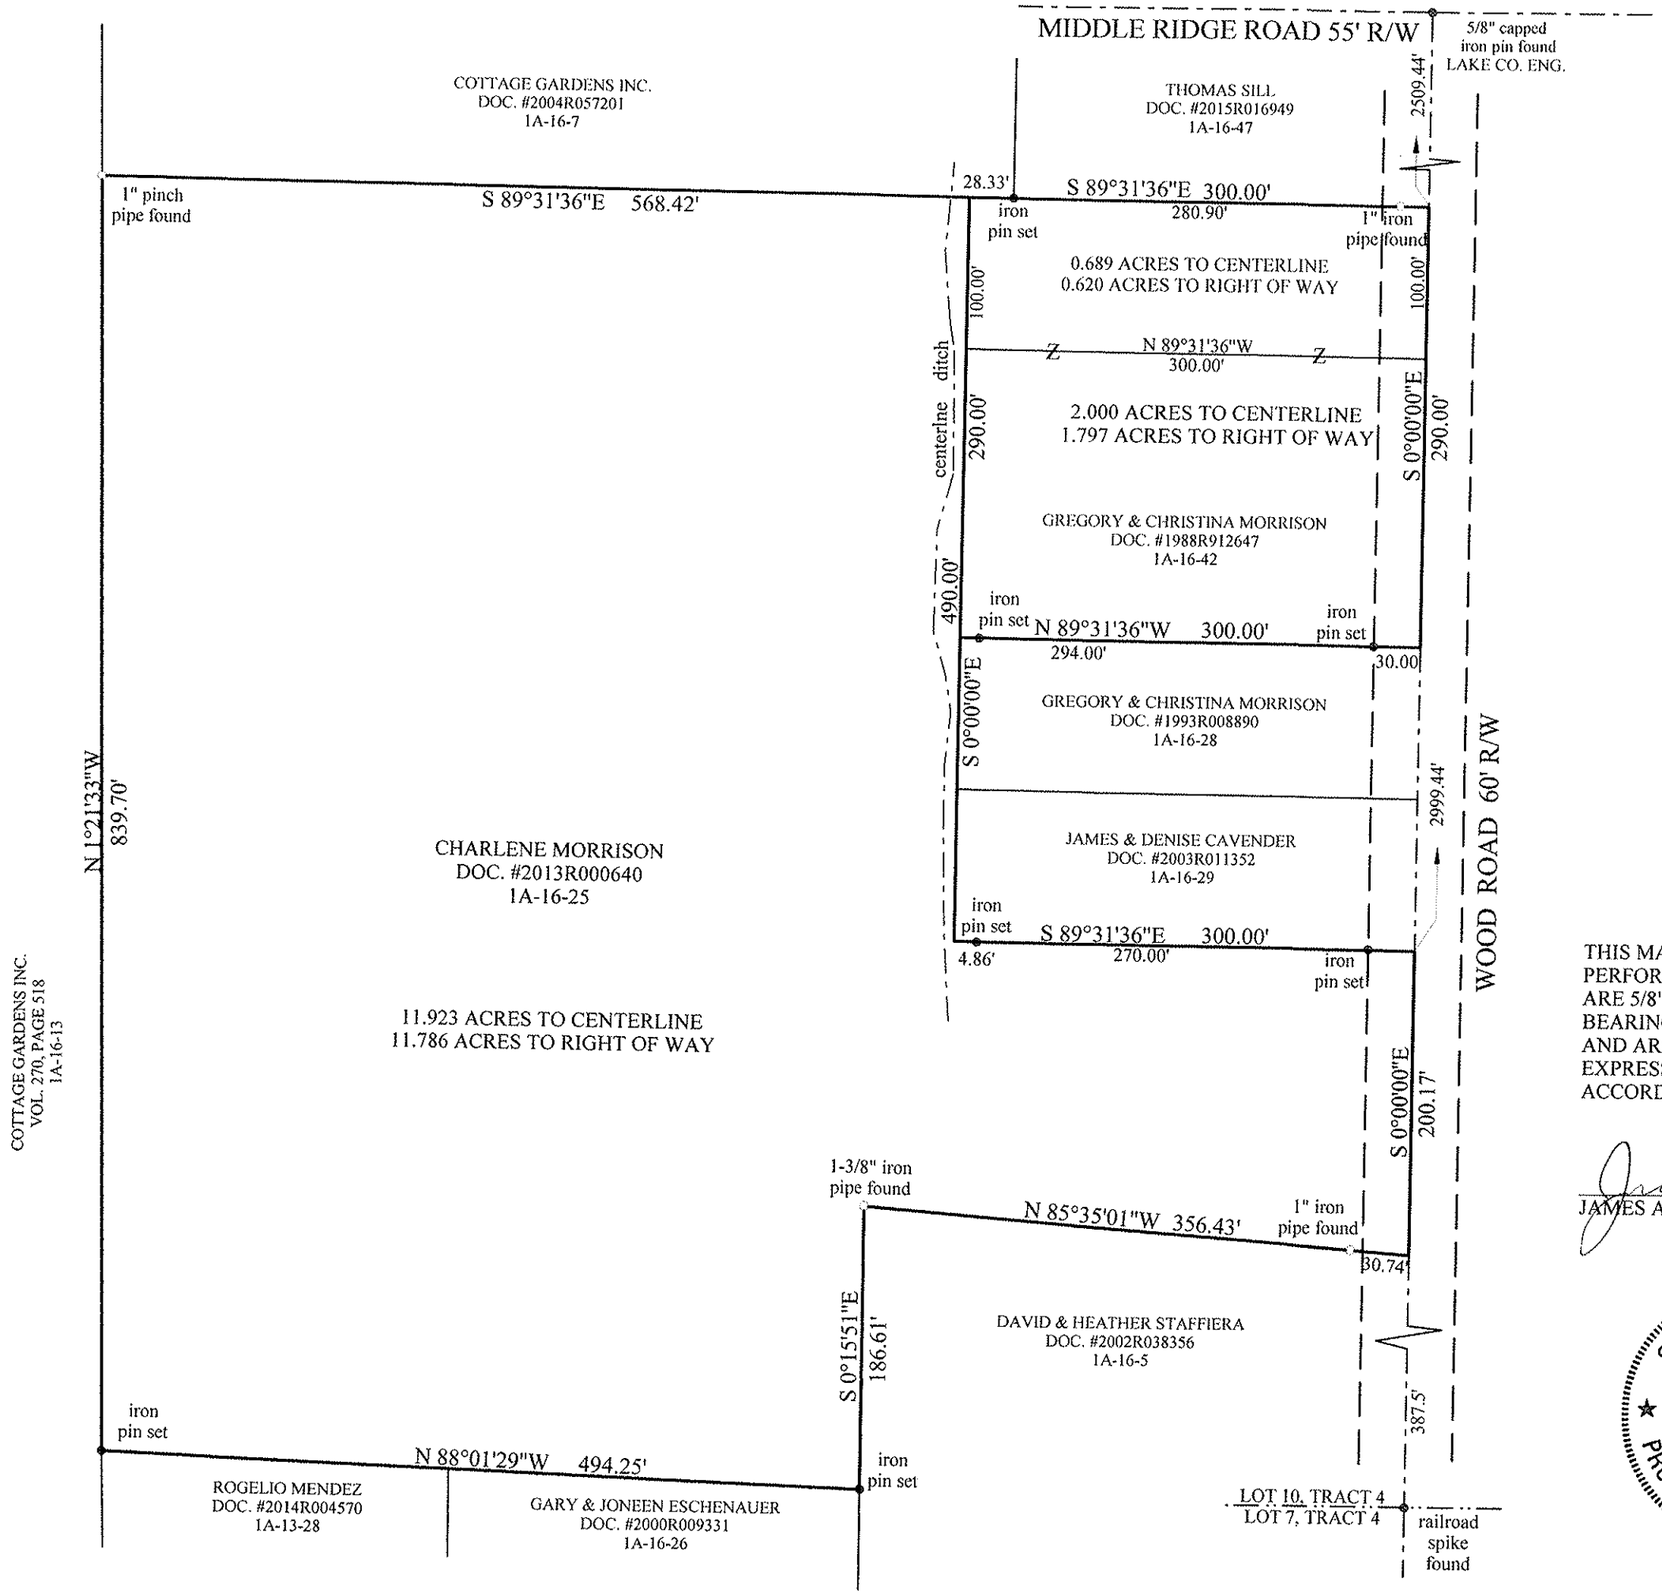

0' 50' 100' 200'
SCALE 1" = 100'

THIS MAP OF SURVEY REPRESENTS A TRUE FIELD SURVEY PERFORMED BY ME ON SEPTEMBER 6, 2016. IRON PINS SET ARE 5/8" X 30" REBAR CAPPED "BENCHMARK #7094". BEARINGS SHOWN HEREON ARE TO AN ASSUMED MERIDIAN AND ARE USED TO DENOTE ANGLES ONLY. DISTANCES ARE EXPRESSED IN FEET AND DECIMAL PARTS THEREOF IN ACCORDANCE WITH OHIO ADMINSTRATIVE CODE 4733-37.

9-19-2016

JAMES A. ZIEMBA PROFESSIONAL SURVEYOR #7094

STATE OF OHIO
JAMES A. ZIEMBA 7094
REGISTERED PROFESSIONAL SURVEYOR

BENCHMARK SURVEY COMPANY
5964 SOUTH RIDGE ROAD
MADISON, OHIO 44057
440-428-8599

SEPTEMBER 6, 2016