LOT LINE ADJUSTMENT

FOR LAND CONVEYED TO JAMES F. AND BETTY L. DOMINICK AND BETTY L. DOMINICK

KNOWN AS PART OF THE ORIGINAL PAINE TRACT, LOT 6 IN MADISON TOWNSHIP
COUNTY OF LAKE AND STATE OF OHIO
INVOLVING PP.# 01A-070-B-00-009-0 AND PP#01A-070-B-00-012-0
CONNECTICUT WESTERN RESERVE R. 6, T. 11

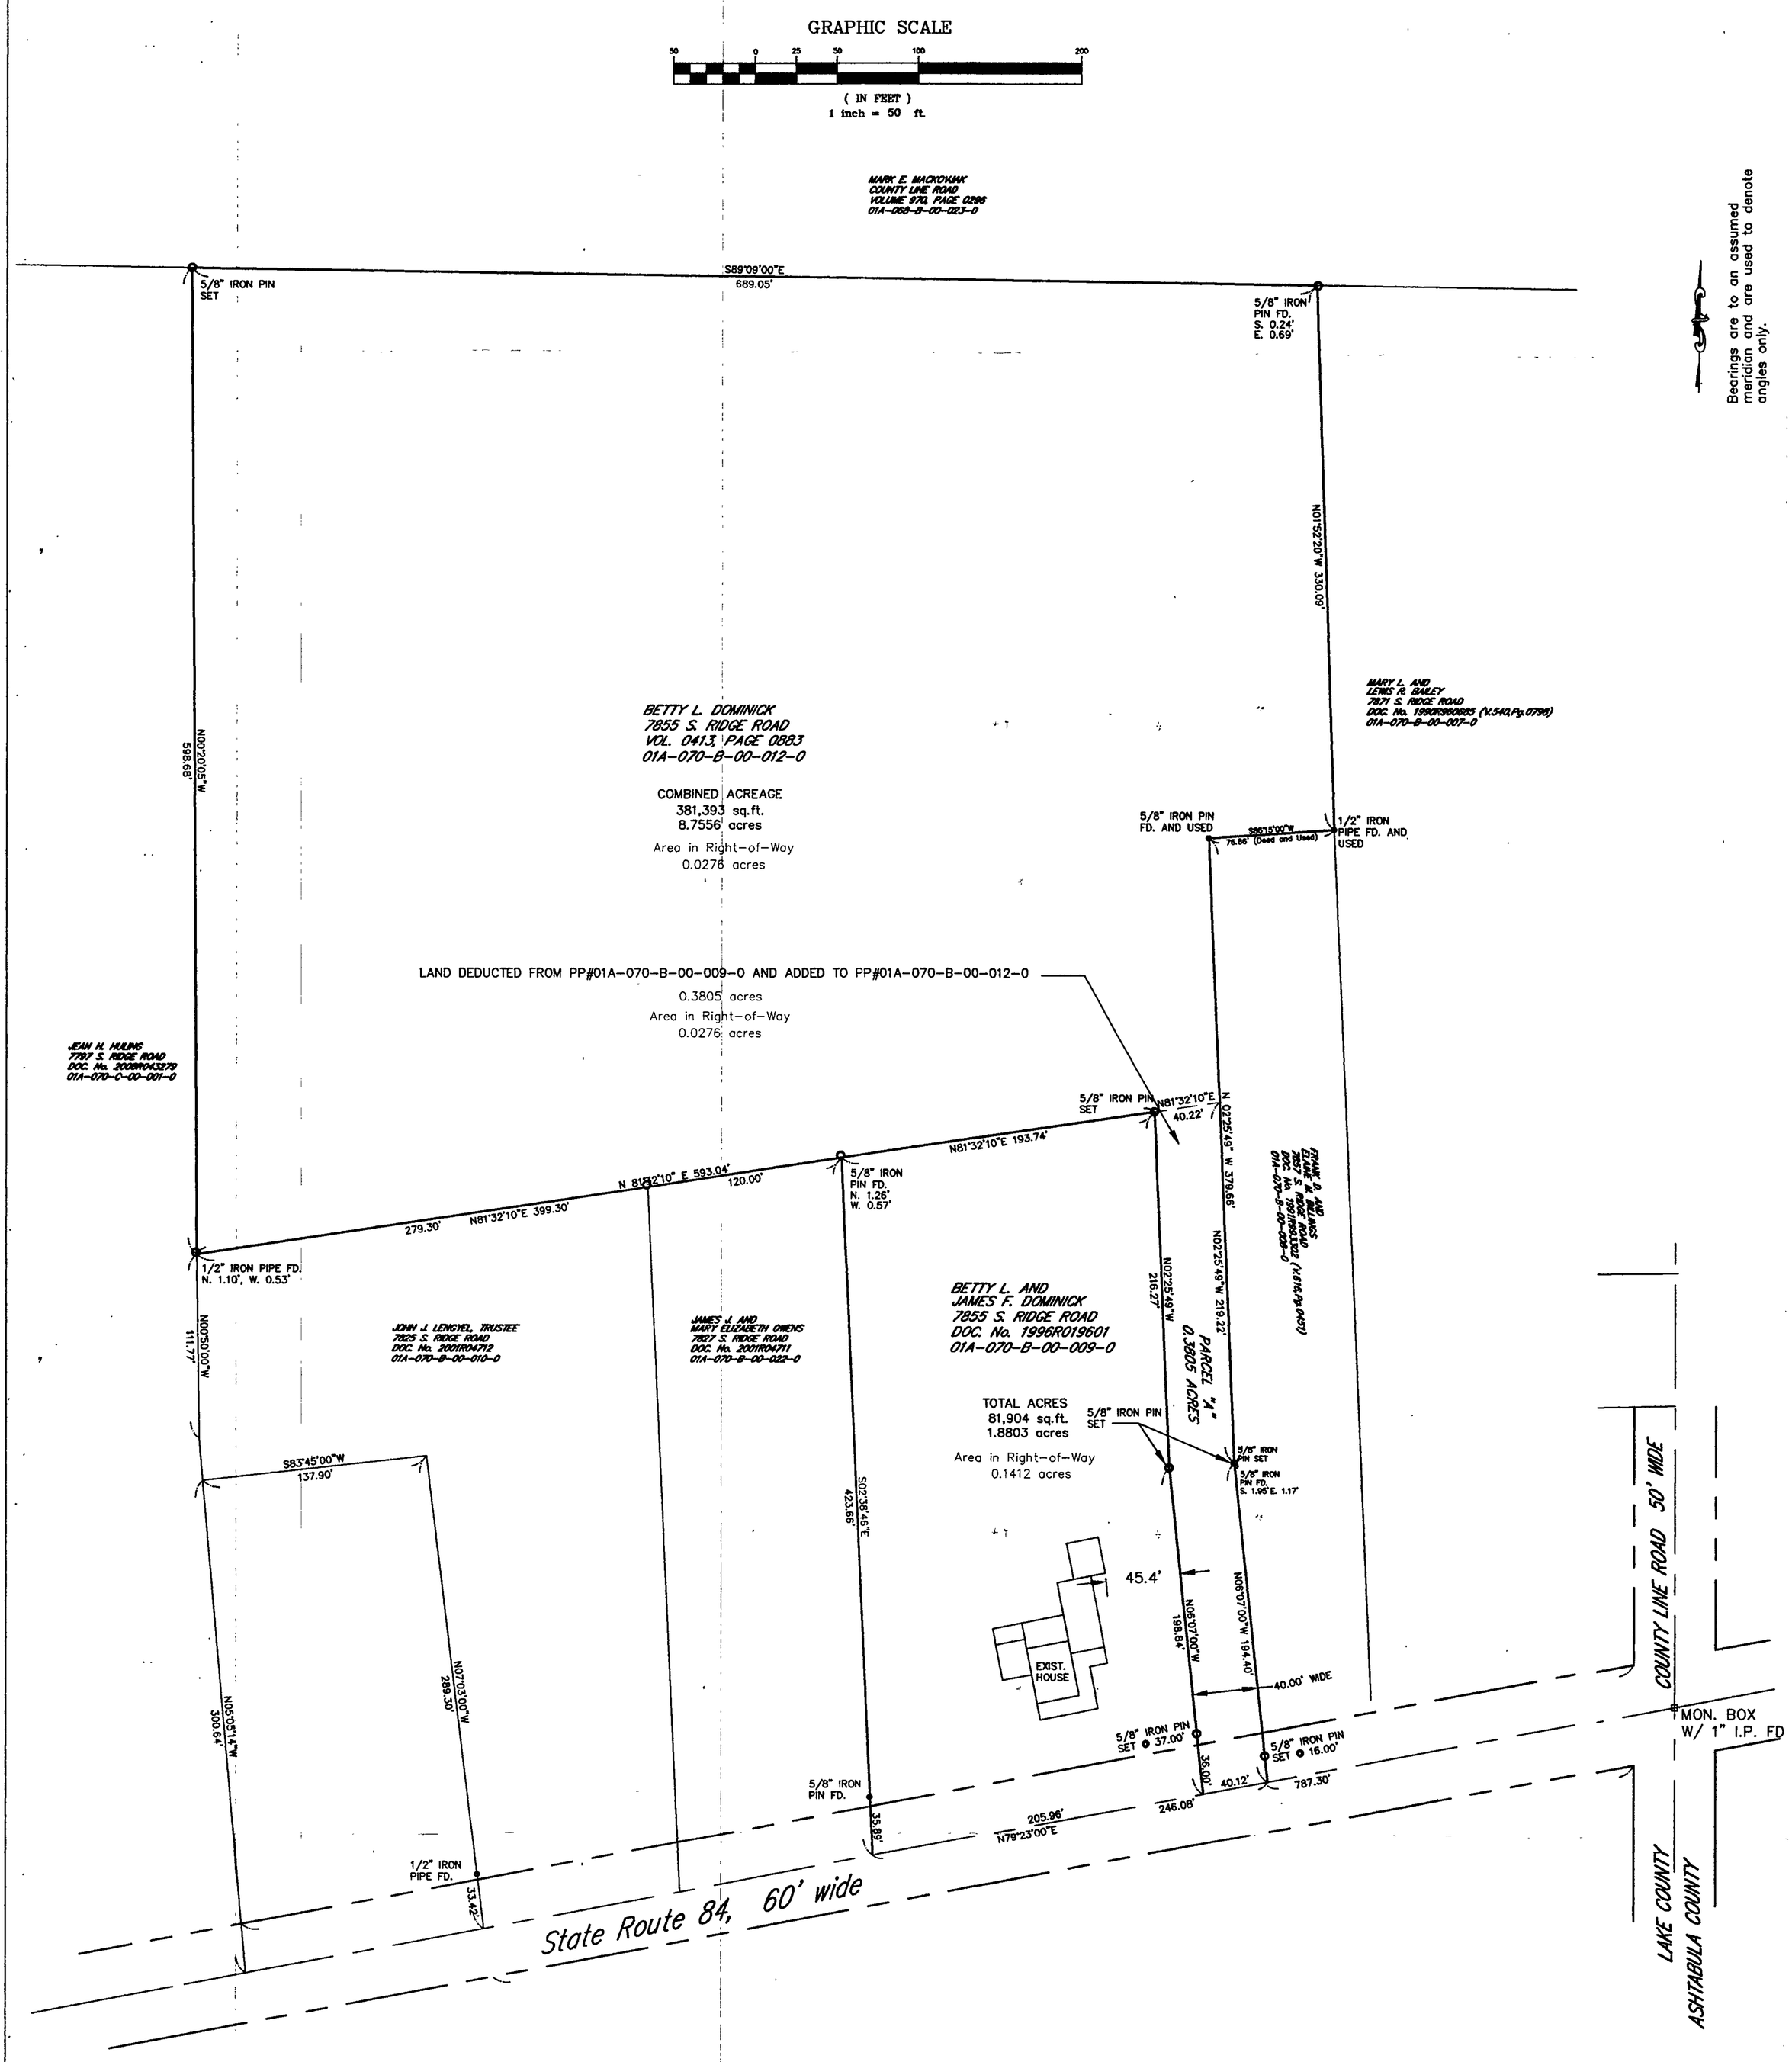

STATE OF OHIO DAVID A. RAPP 7597 REGISTERED PROFESSIONAL SURVEYOR

DAVID RAPP SERVICES 3406 DAYTON ROAD MADISON, OHIO 44057 (440) 983-1607 FAX (440) 428-3686	DATE: AUG., 2008	D28042	
	DRAWN BY: DAR		
	CHECKED BY: DAR		
	APPROVED BY: DAR	1	1
	PS No. 7597		

DISTANCES ARE GIVEN IN FEET AND DECIMAL PARTS THEREOF UNLESS OTHERWISE NOTED. SURVEYED AUG., 2008. THIS PLAT WAS PREPARED UNDER MY SUPERVISION AND IS CORRECT TO THE BEST OF MY KNOWLEDGE AND BELIEF

DAVID A. RAPP P.S. No. 7597

SOURCES:
DEEDS AND PLATS AS NOTED

ALL IRON PINS SET (30"OF LENGTH AND 5/8" DIAMETER) ARE IDENTIFIED BY A PLASTIC CAP BEARING THE IMPRINT "7597"