MAP OF SURVEY
FOR

RONALD & MARGARET GABRIEL

KNOWN AS BEING PART OF LOT 9, PAINE TRACT IN RANGE 6, TOWNSHIP 11 OF THE CONNECTICUT WESTERN RESERVE

TOWNSHIP OF MADISON

COUNTY OF LAKE - STATE OF OHIO

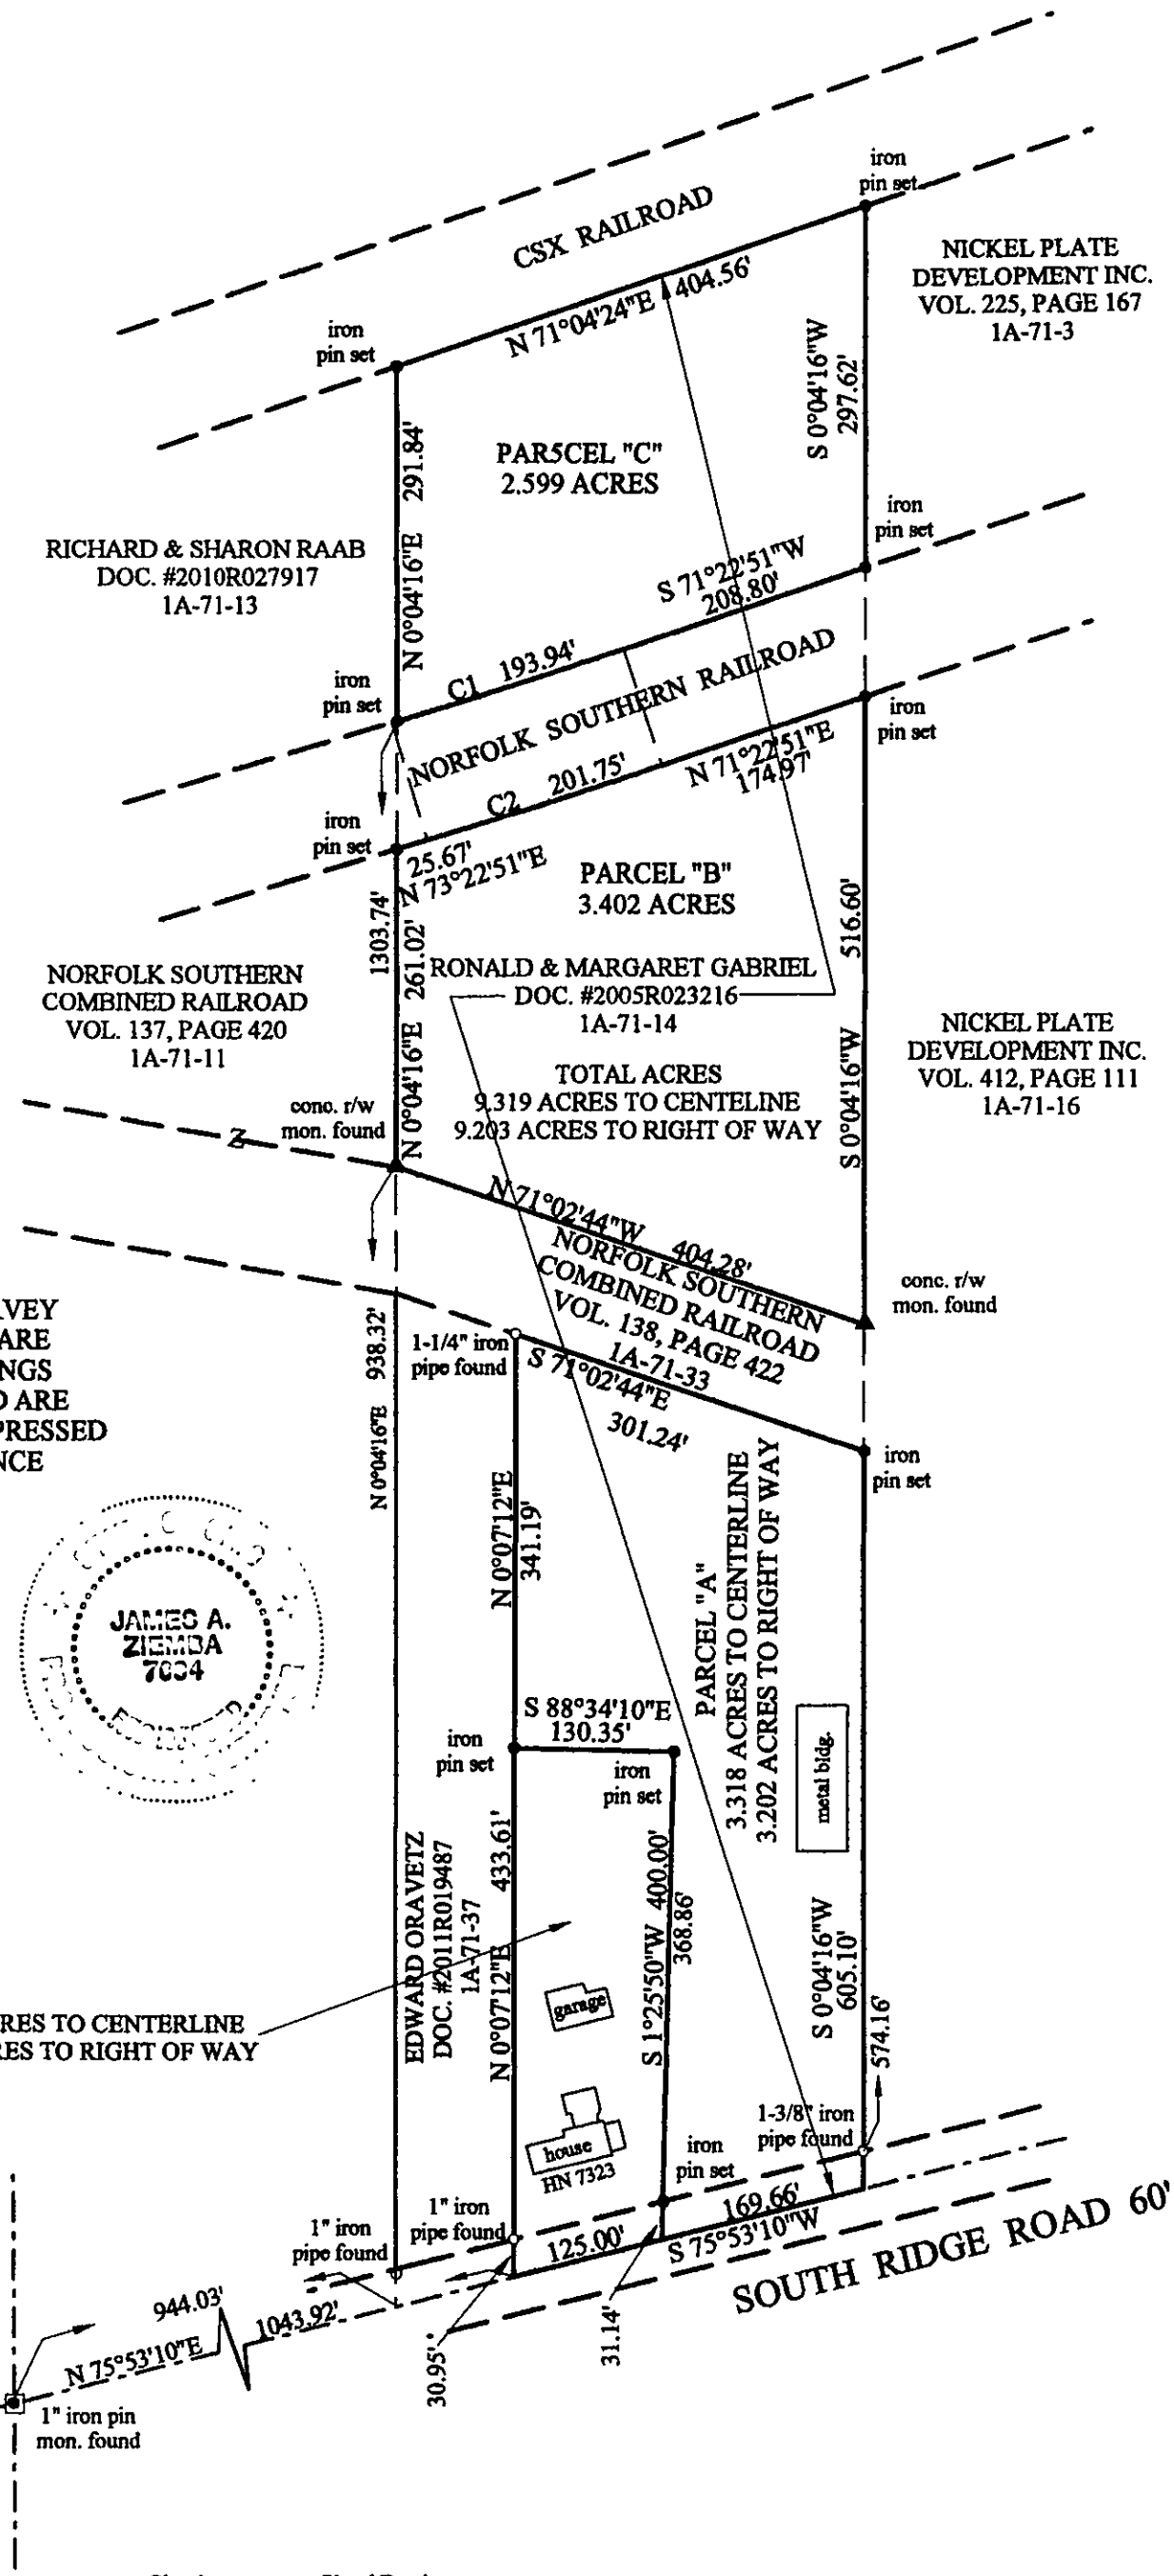

THIS MAP OF SURVEY REPRESENTS A TRUE FIELD SURVEY PERFORMED BY ME ON APRIL 27, 2012. IRON PINS SET ARE 5/8" X 30" REBAR CAPPED "BENCHMARK #7094". BEARINGS SHOWN HEREON ARE TO AN ASSUMED MERIDIAN AND ARE USED TO DENOTE ANGLES ONLY. IDSTANCES ARE EXPRESSED IN FEET AND DECIMAL PARTS THEREOF IN ACCORDANCE WITH OHIO ADMINISTRATIVE CODE 4733-37.

5-10-12

JAMES A. ZIEMBA, PROFESSIONAL SURVEYOR #7094

JAMES A. ZIEMBA 7094

Curve	Delta Angle	Radius	Arc	Tangent	Chord	Chord Bearing
1	1°57'23"	5679.65	193.94	96.98	193.93	S 72°21'32"W
2	2°00'00"	5779.65	201.75	100.88	201.74	N 72°22'51"E

BENCHMARK SURVEY COMPANY
5964 SOUTH RIDGE ROAD
MADISON, OHIO 44057
440-428-8599

APRIL 27, 2012