MAP OF SURVEY
FOR

JOHN R. & FLORENCE McCLEARY

KNOWN AS BEING PART OF TRACT 1
LOT 9 IN RANGE 6, TOWNSHIP 12 OF
THE CONNECTICUT WESTERN RESERVE

TOWNSHIP OF MADISON

COUNTY OF LAKE - STATE OF OHIO

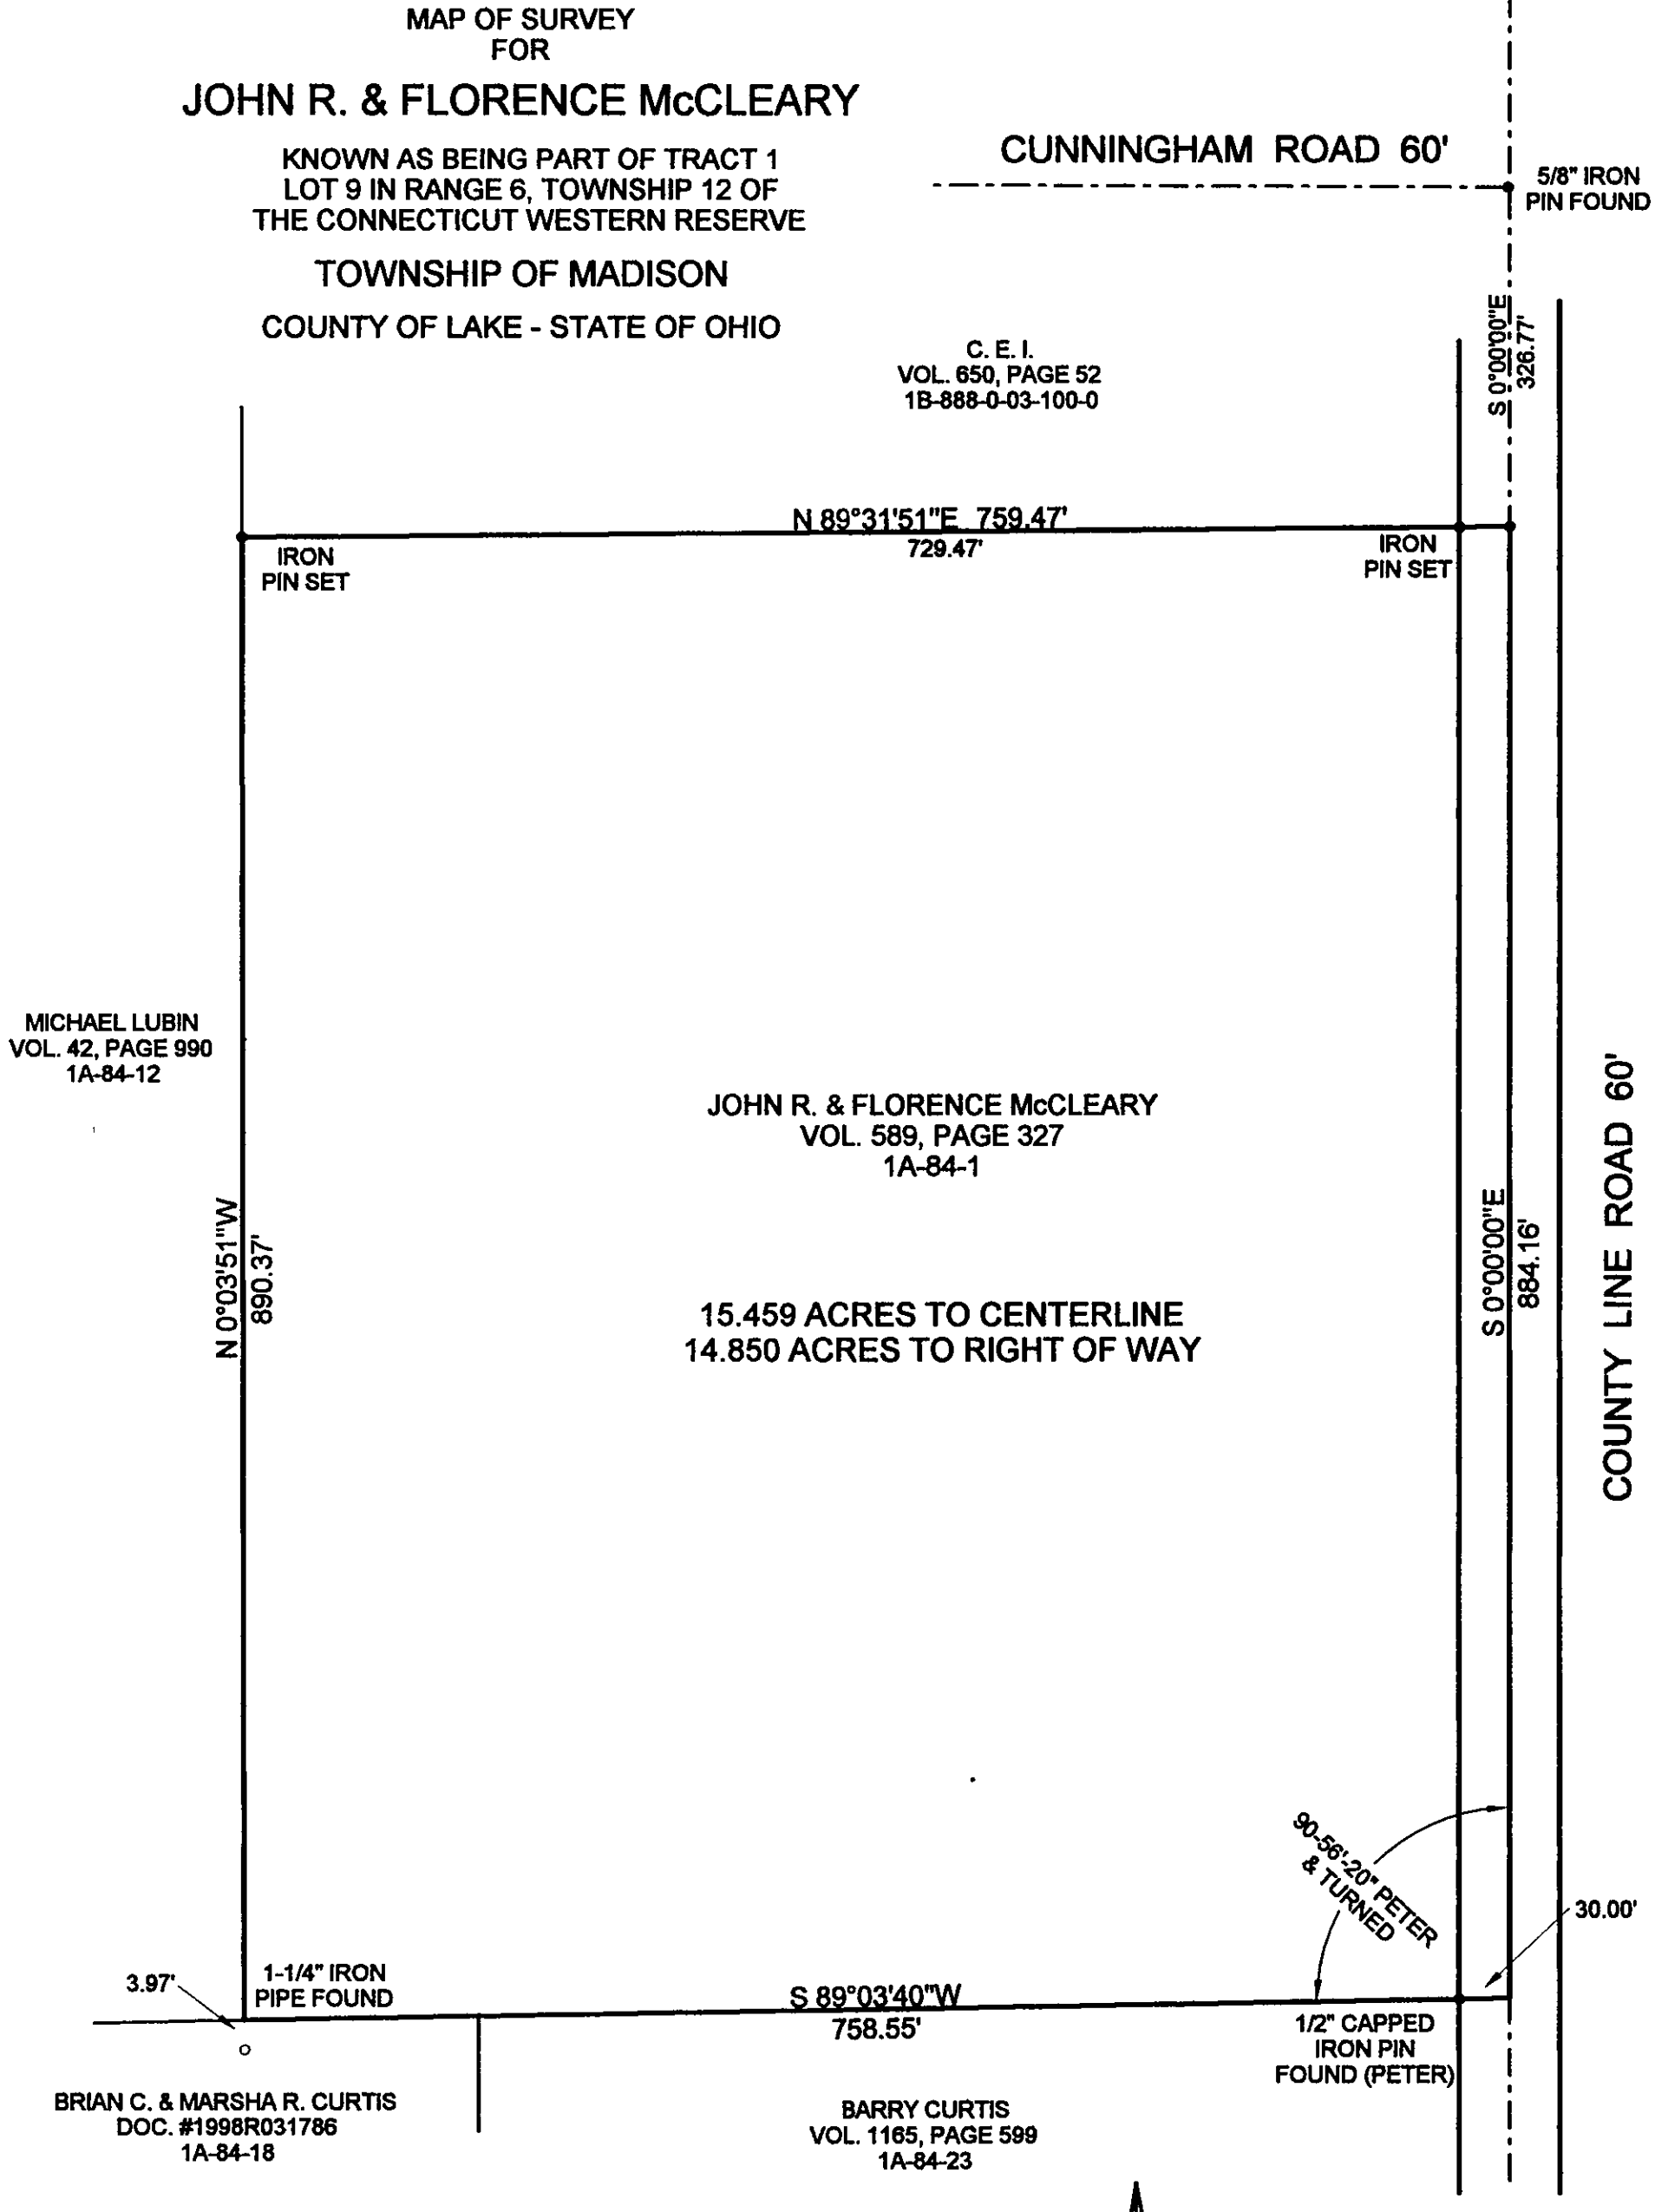

THIS MAP OF SURVEY REPRESENTS A TRUE FIELD SURVEY PERFORMED BY ME ON AUGUST 17, 2009. IRON PINS SETARE 5/8" X 30" REBAR CAPPED " BENCHMARK #7094 ". BEARINGS SHOWN HEREON ARE TO AN ASSUMED MERIDIAN AND ARE USED TO DENOTE ANGLES ONLY. DISTANCES ARE EXPRESSED IN FEET AND DECIMAL PARTS THEREOF IN ACCORDANCE WITH OHIO ADMINISTRATIVE CODE 4733-37.

8-20-2009
JAMES A. ZIEMBA PROFESSIONAL SURVEYOR #7094

STATE OF OHIO
JAMES A. ZIEMBA
7094
REGISTERED
PROFESSIONAL SURVEYOR

0' 50' 100' 200'
SCALE 1" = 100'

BENCHMARK SURVEY COMPANY
5964 SOUTH RIDGE ROAD
MADISON, OHIO 44057
1-440-428-8599
AUGUST 17, 2009