CURVE TABLE						
CURVE	TANGENT	LENGTH	CHORD	RADIUS	BEARING	DELTA
C1	26.01'	46.12'	43.61'	40.00'	N 31°58'04" E	66°03'34"

GRAPHIC SCALE

100 0 50 100 200 400

(IN FEET)
1 inch = 100 ft.

STATE OF OHIO
STAN R. LOCH
8249
REGISTERED
PROFESSIONAL SURVEYOR

I CERTIFY THAT I HAVE SURVEYED THE PREMISES AND PREPARED THE SURVEY MAP IN ACCORDANCE WITH THE PROVISIONS OF CHAPTER 4733-37 OF THE OHIO ADMINISTRATIVE CODE.

8-6-08
STAN LOCH DATE
REG SURVEYOR #8249

BEARINGS ARE TO AN ASSUMED MERIDIAN AND ARE USED TO DENOTE ANGLES ONLY

ALL IRON PINS SET ARE 5/8" x 30" REBAR CAPPED AZTECH #8249

REFERENCES:

SURVEY BY BABCOCK-JONES & ASSOCIATES, INC. DATED: MAY, 1990

CENTERLINE & RIGHT-OF-WAY RECORDS FOR LAK-20-18.72

SURVEY BY AZTECH ENGINEERING & SURVEYING DATED: MARCH, 2008

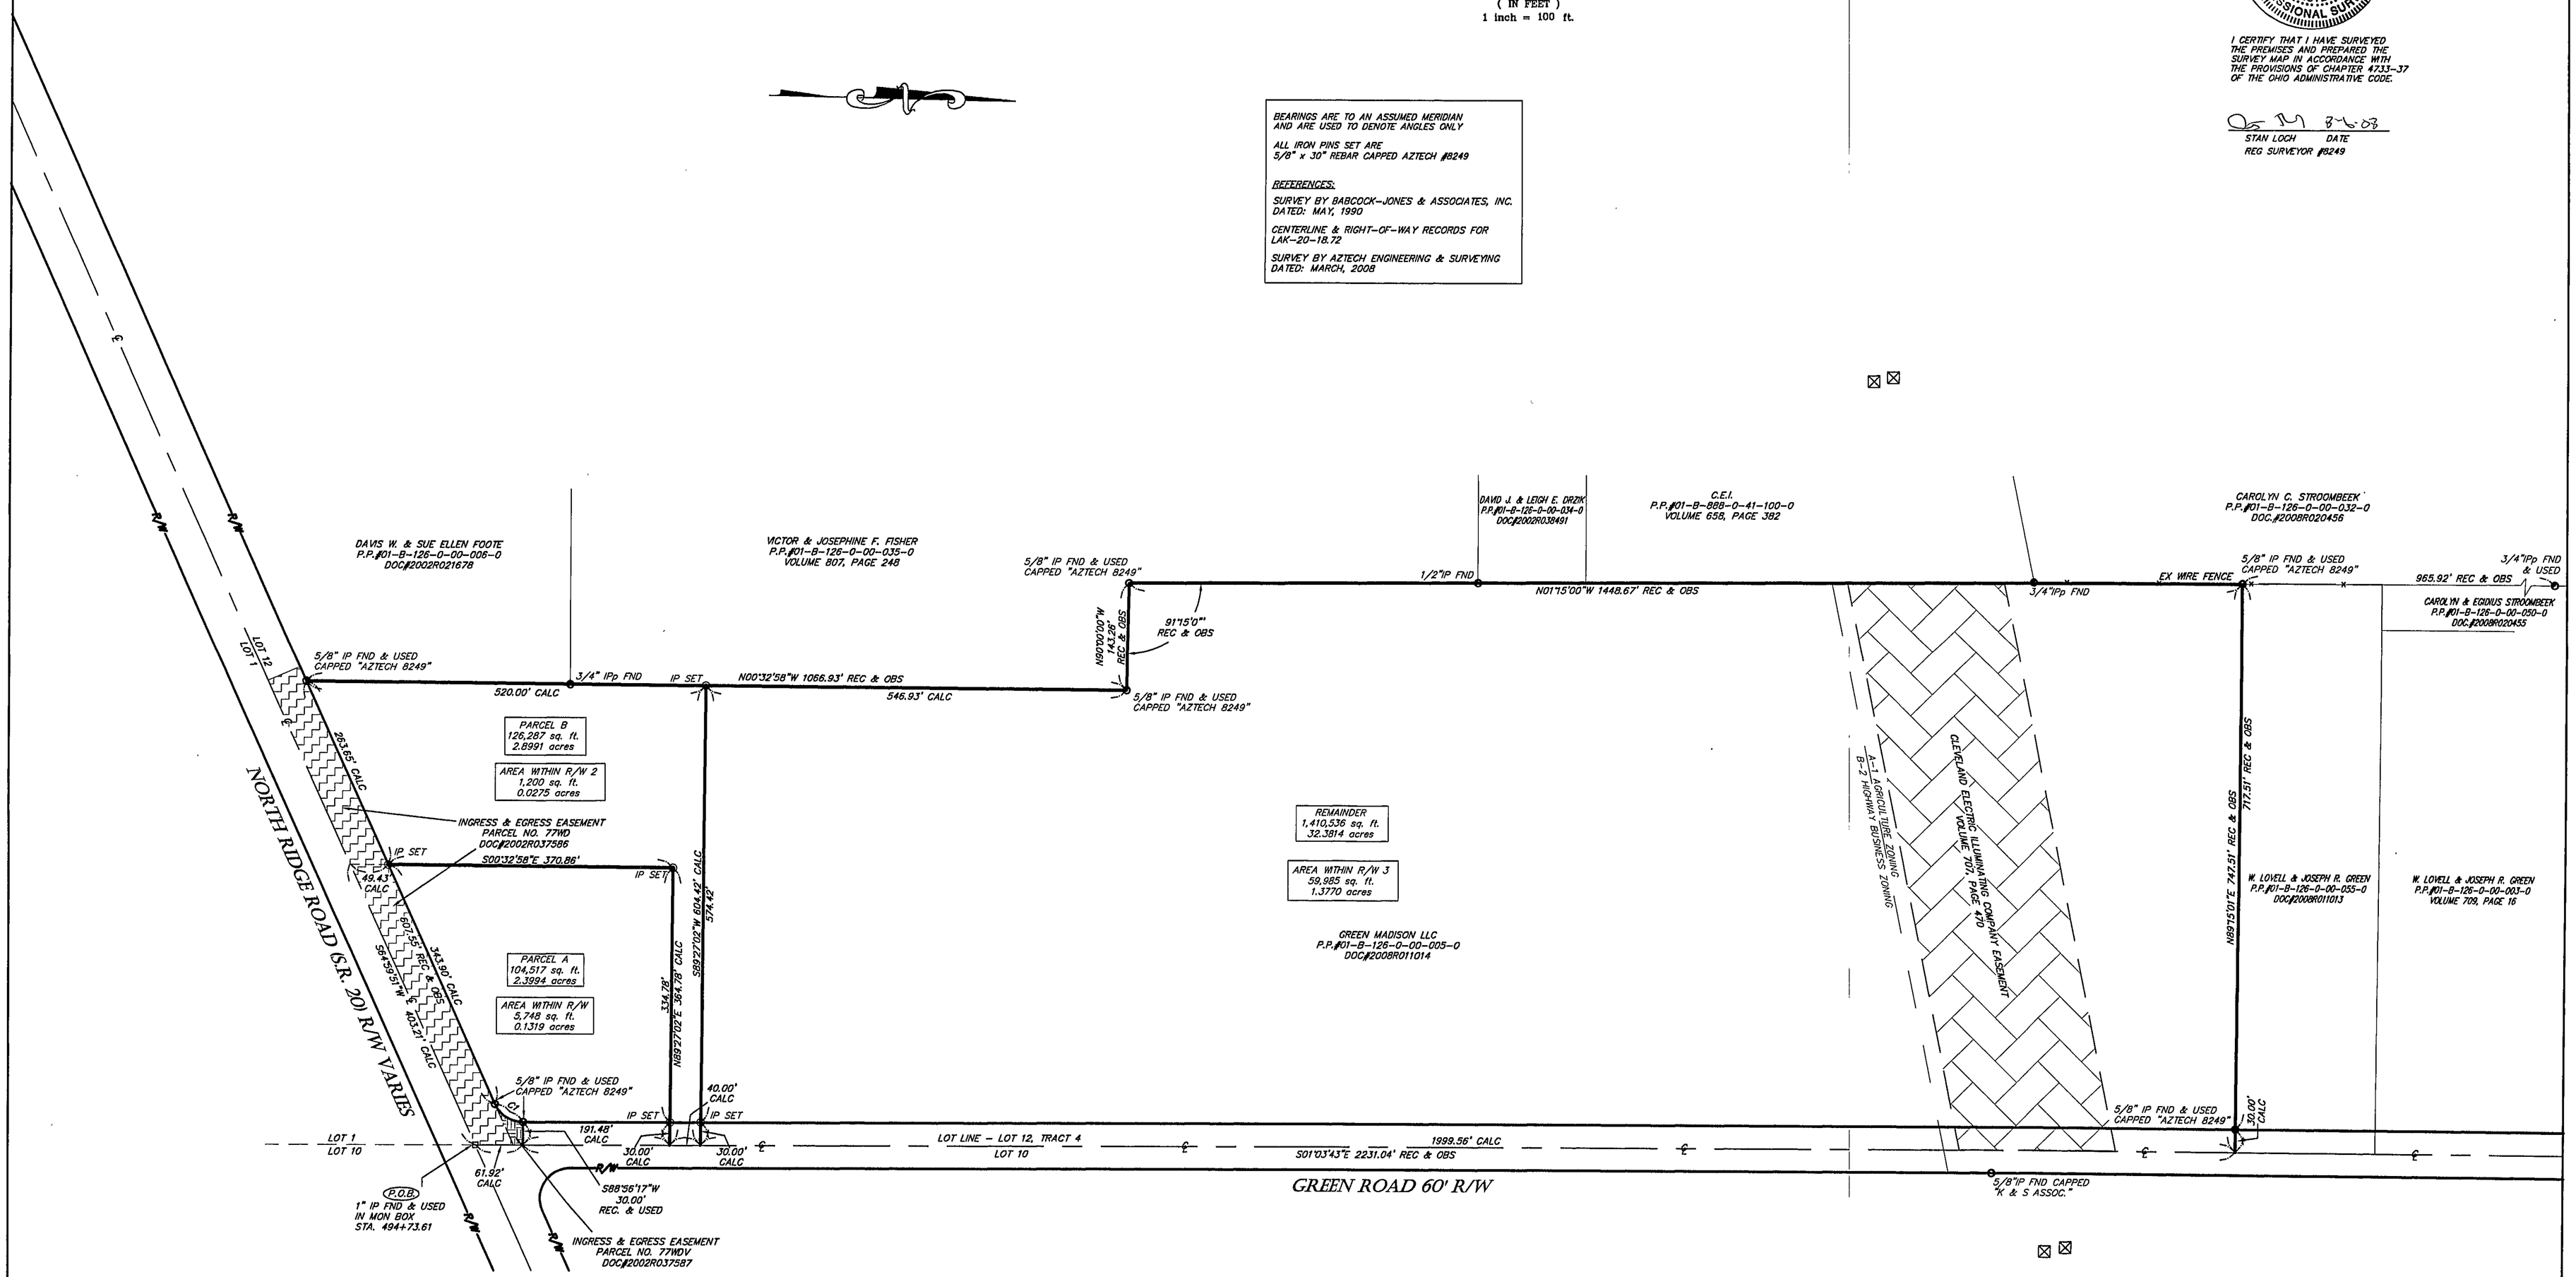

NO.	DATE	DESCRIPTION	BY

LOT SPLIT SURVEY FOR GREEN MADISON LLC PART OF LOT 12, TRACT 4 TOWNSHIP OF MADISON COUNTY OF LAKE, STATE OF OHIO

38879 MENTOR AVENUE SUITE A
WILLOUGHBY OHIO 44094
440-602-9071
FAX 602-9401
AZTECH ENGINEERING and SURVEYING
Civil Engineering·Land Surveying

HORIZ. SCALE: 1" = 100'	VERT. SCALE:
DRAWN BY: WFB	DATE: 8-5-08
CHECKED BY: SRL	DRAWING NO.: 151786 LOT SPLIT-2
JOB NO.: 151786	SHEET 1 OF 1