PLAT OF LOT LINE ADJUSTMENT

#14750 & #14760 PAINESVILLE WARREN RD.
EDWARD F FISHER TRUSTEE
OF P.P.N.S 07-A-001-J-00-005-0 & 019-0
PART OF LOTS NO. 1 AND 2
LEROY TOWNSHIP - LAKE COUNTY - OHIO
OCTOBER 2012 SCALE 1"=100'

GRAPHIC SCALE

100 50 100 200 400

(IN FEET)
1 inch = 100 ft.

BASIS OF BEARINGS
BEARINGS ARE BASED ON
PAINESVILLE WARREN ROAD BEING S 59°04'00"E

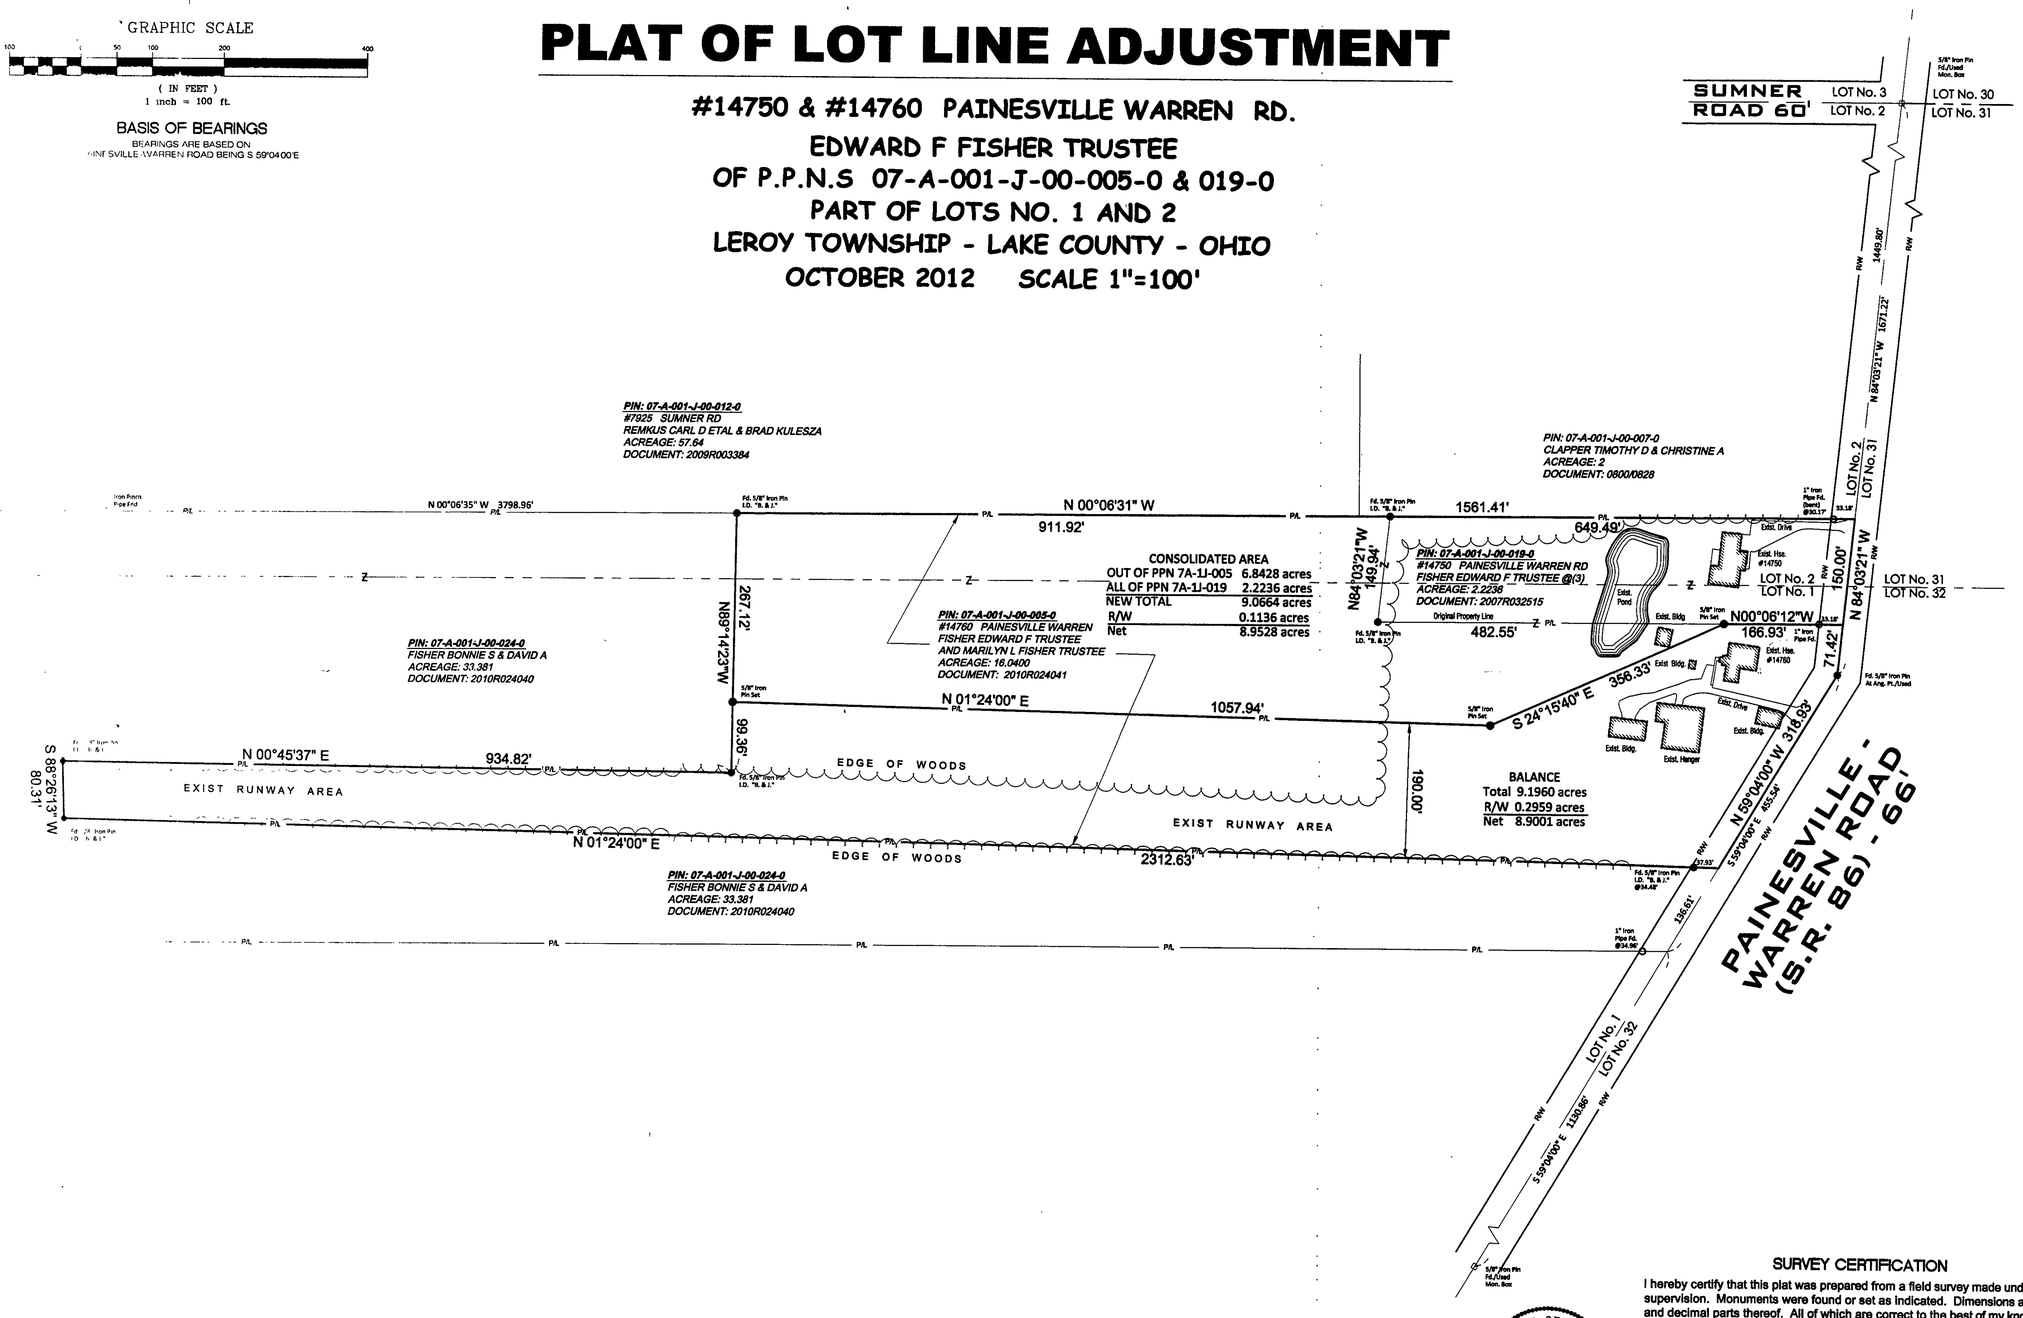

STATE OF OHIO
HARRY S. JONES JR.
S-6343
REGISTERED
PROFESSIONAL SURVEYOR

10/18/12

SURVEY CERTIFICATION

I hereby certify that this plat was prepared from a field survey made under my direct supervision. Monuments were found or set as indicated. Dimensions are expressed in feet and decimal parts thereof. All of which are correct to the best of my knowledge and belief. This plat was prepared in accordance with the provisions of Chapter 4733-37 of the Ohio Administrative Code. This plat was prepared without the benefit of an abstract of title and is subject to any state of facts revealed by a examination of the same. All Iron Pins Set are 5/8" x 30" long rebar and capped "H. Jones - 6343".

10/18/12

Harry S. Jones, Jr., P.S. #6343

Jones Surveying, LLC
ENGINEERS - SURVEYORS - PLANNERS
1924 MENTOR AVE., PAINESVILLE, OHIO 440-357-1811
440-357-9173 (FAX) hjonessurveying@yahoo.com

Date:	10/18/12
Scale: Hor.	1"=100'
Vert.	
Filename:	85-005
Tab Name:	85-005
Computer:	RATCAD

LOT LINE ADJUSTMENT
PART OF LOTS 1 & 2
LEROY TOWNSHIP - LAKE COUNTY - OHIO

Sheet 1 Of 1

Contract No.
85-005