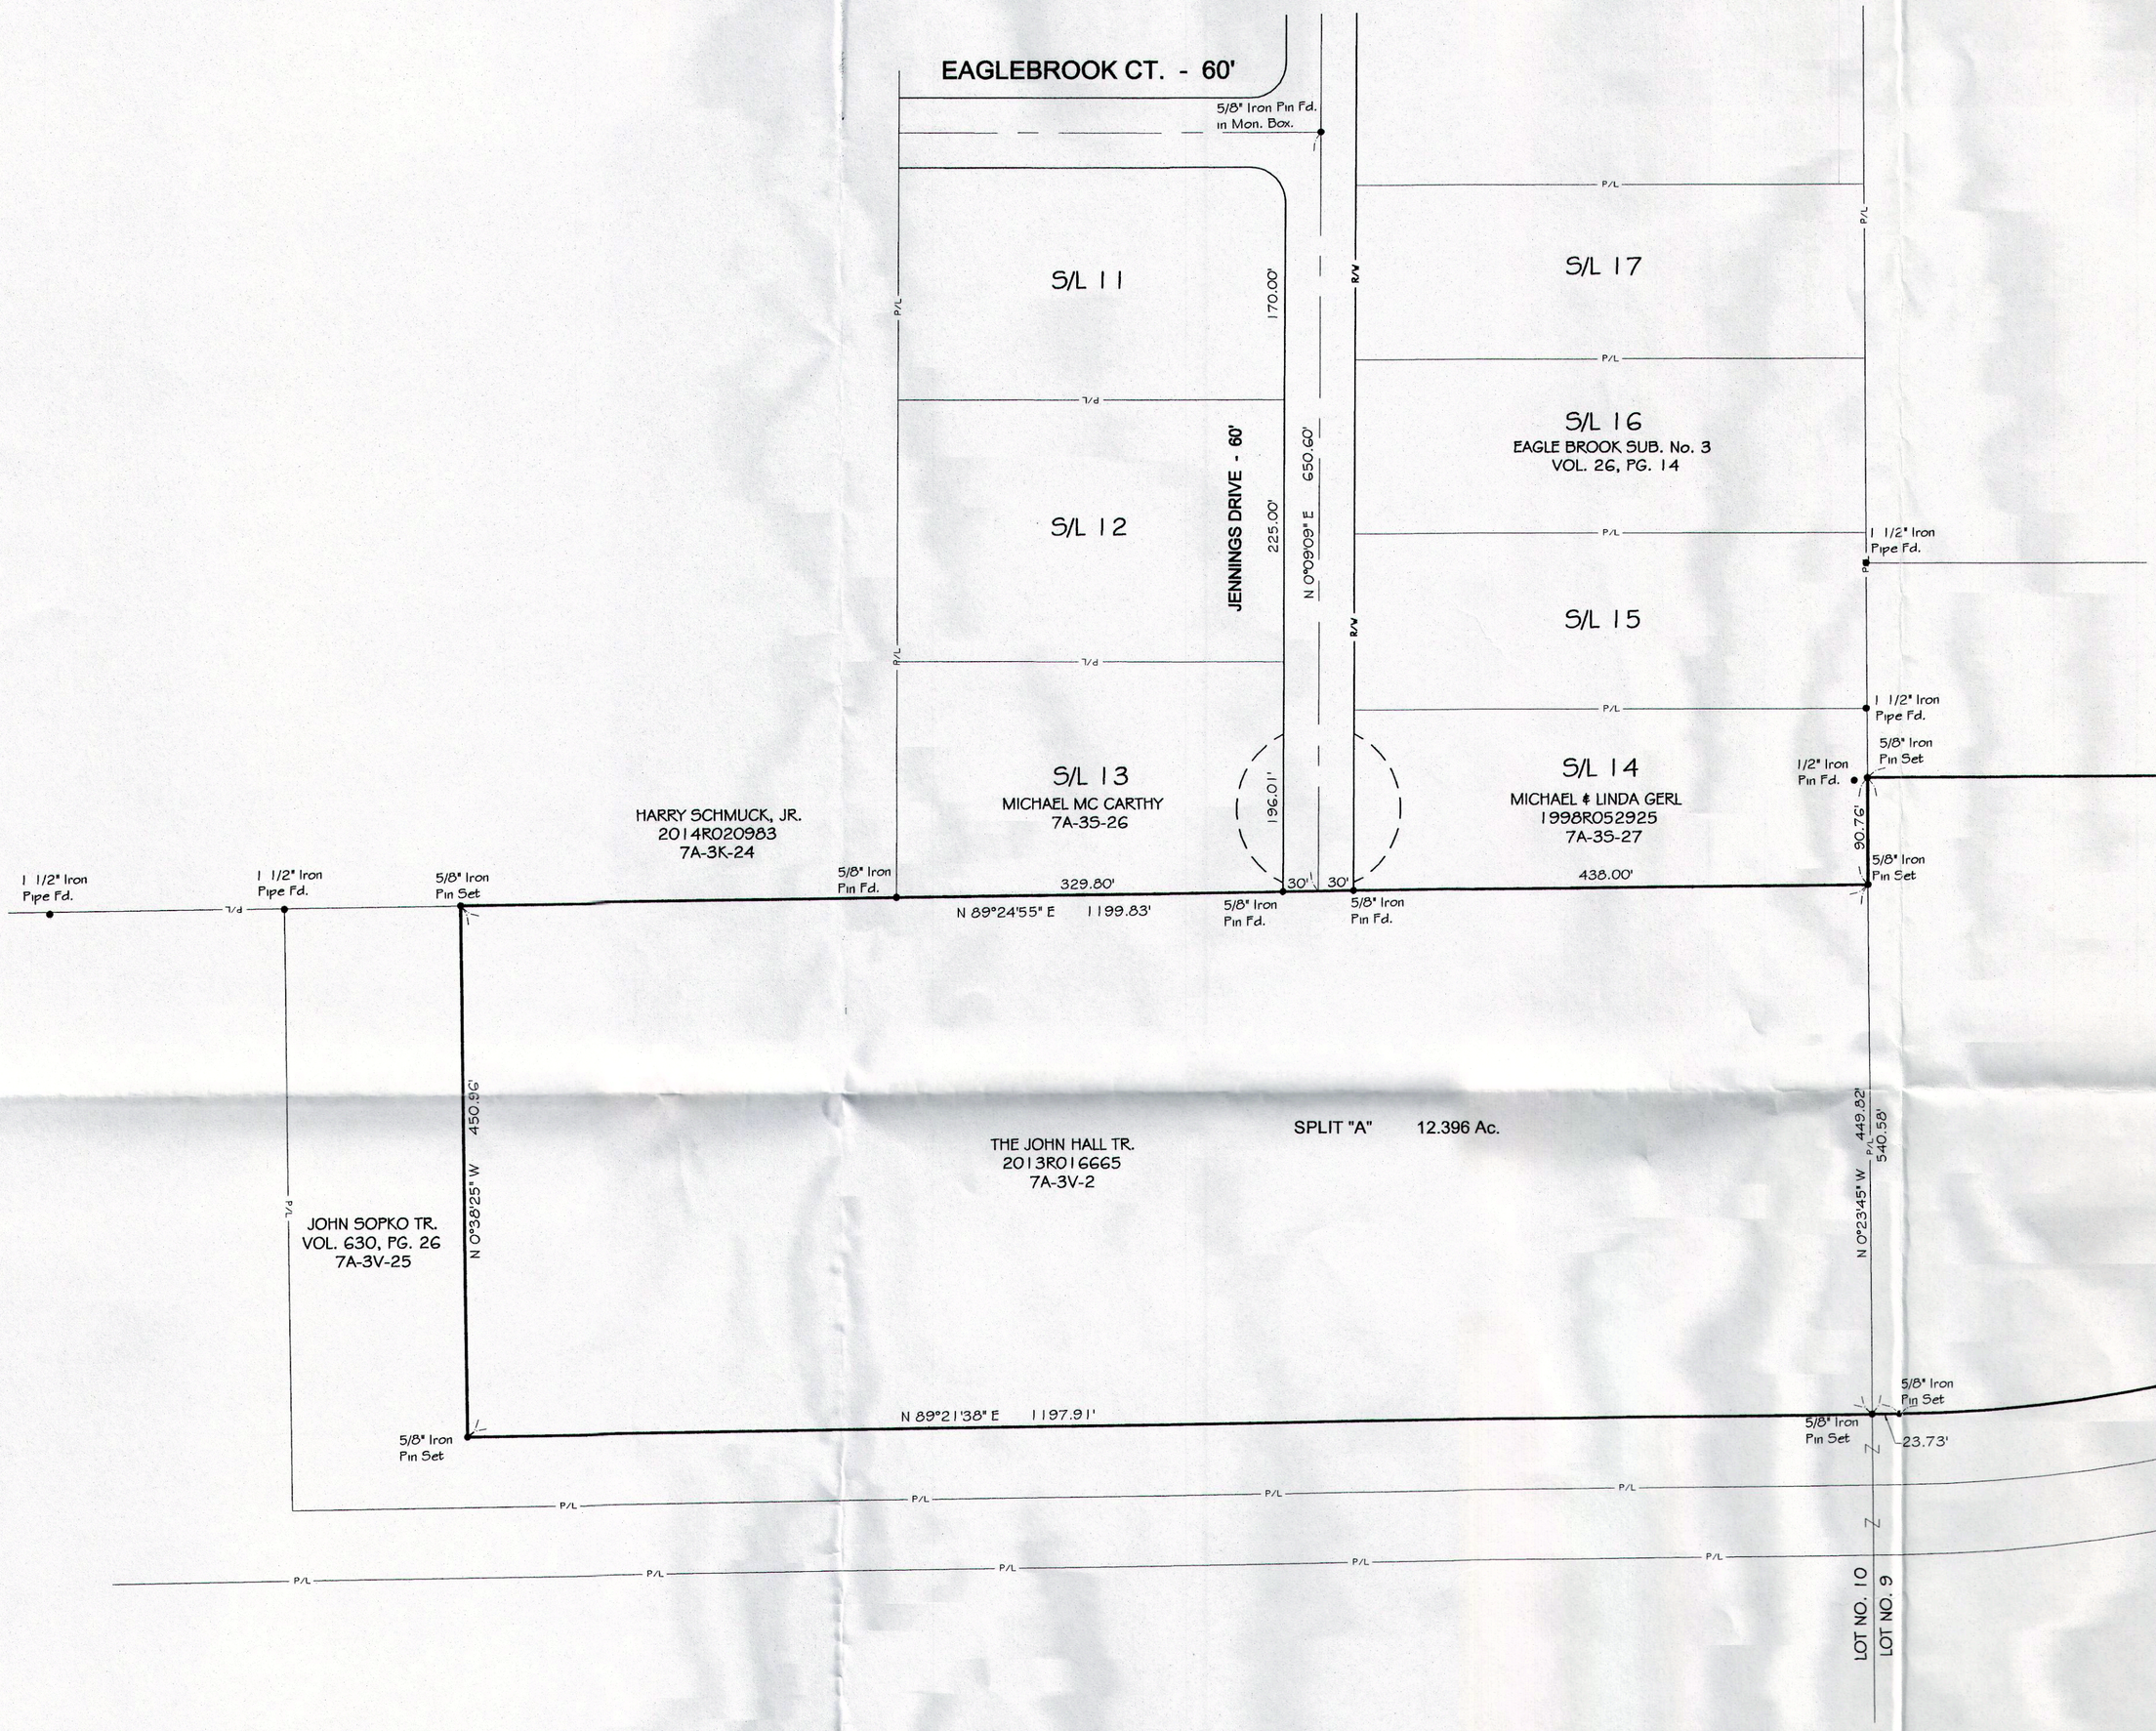

NOTES:
This plat was prepared without the benefit of an abstract of title and is subject to any state of facts revealed by a examination of the same.

Documents used in preparation of this survey are cited on the plat.

Occupation is consistent with the title lines except where noted on survey.

Size of monumentation found or set is noted on plat.

Bearings are based upon the centerline of Brakeman Road as being North 0°09'30" West and are used to describe angles only.

STATE OF OHIO
HARRY S. JONES, JR.
S-6343
REGISTERED
PROFESSIONAL SURVEYOR
10/9/14

Harry S. Jones Jr. P.S. #6343 Date 10/9/14

CURVE TABLE					
Curve	Length	Radius	Chord	Bearing	Delta
C-1	507.08'	1206.70'	503.35'	N77°19'17"E	24°04'36"
C-2	594.17'	1386.70'	589.64'	N77°33'30"E	24°33'00"

	Revisions
1	10/6/2014 (GMB)
2	10/9/2014 (GMB)

JOHN HAL
PLAT OF LOT SPLIT
LEROY TWP. - LAKE COUN