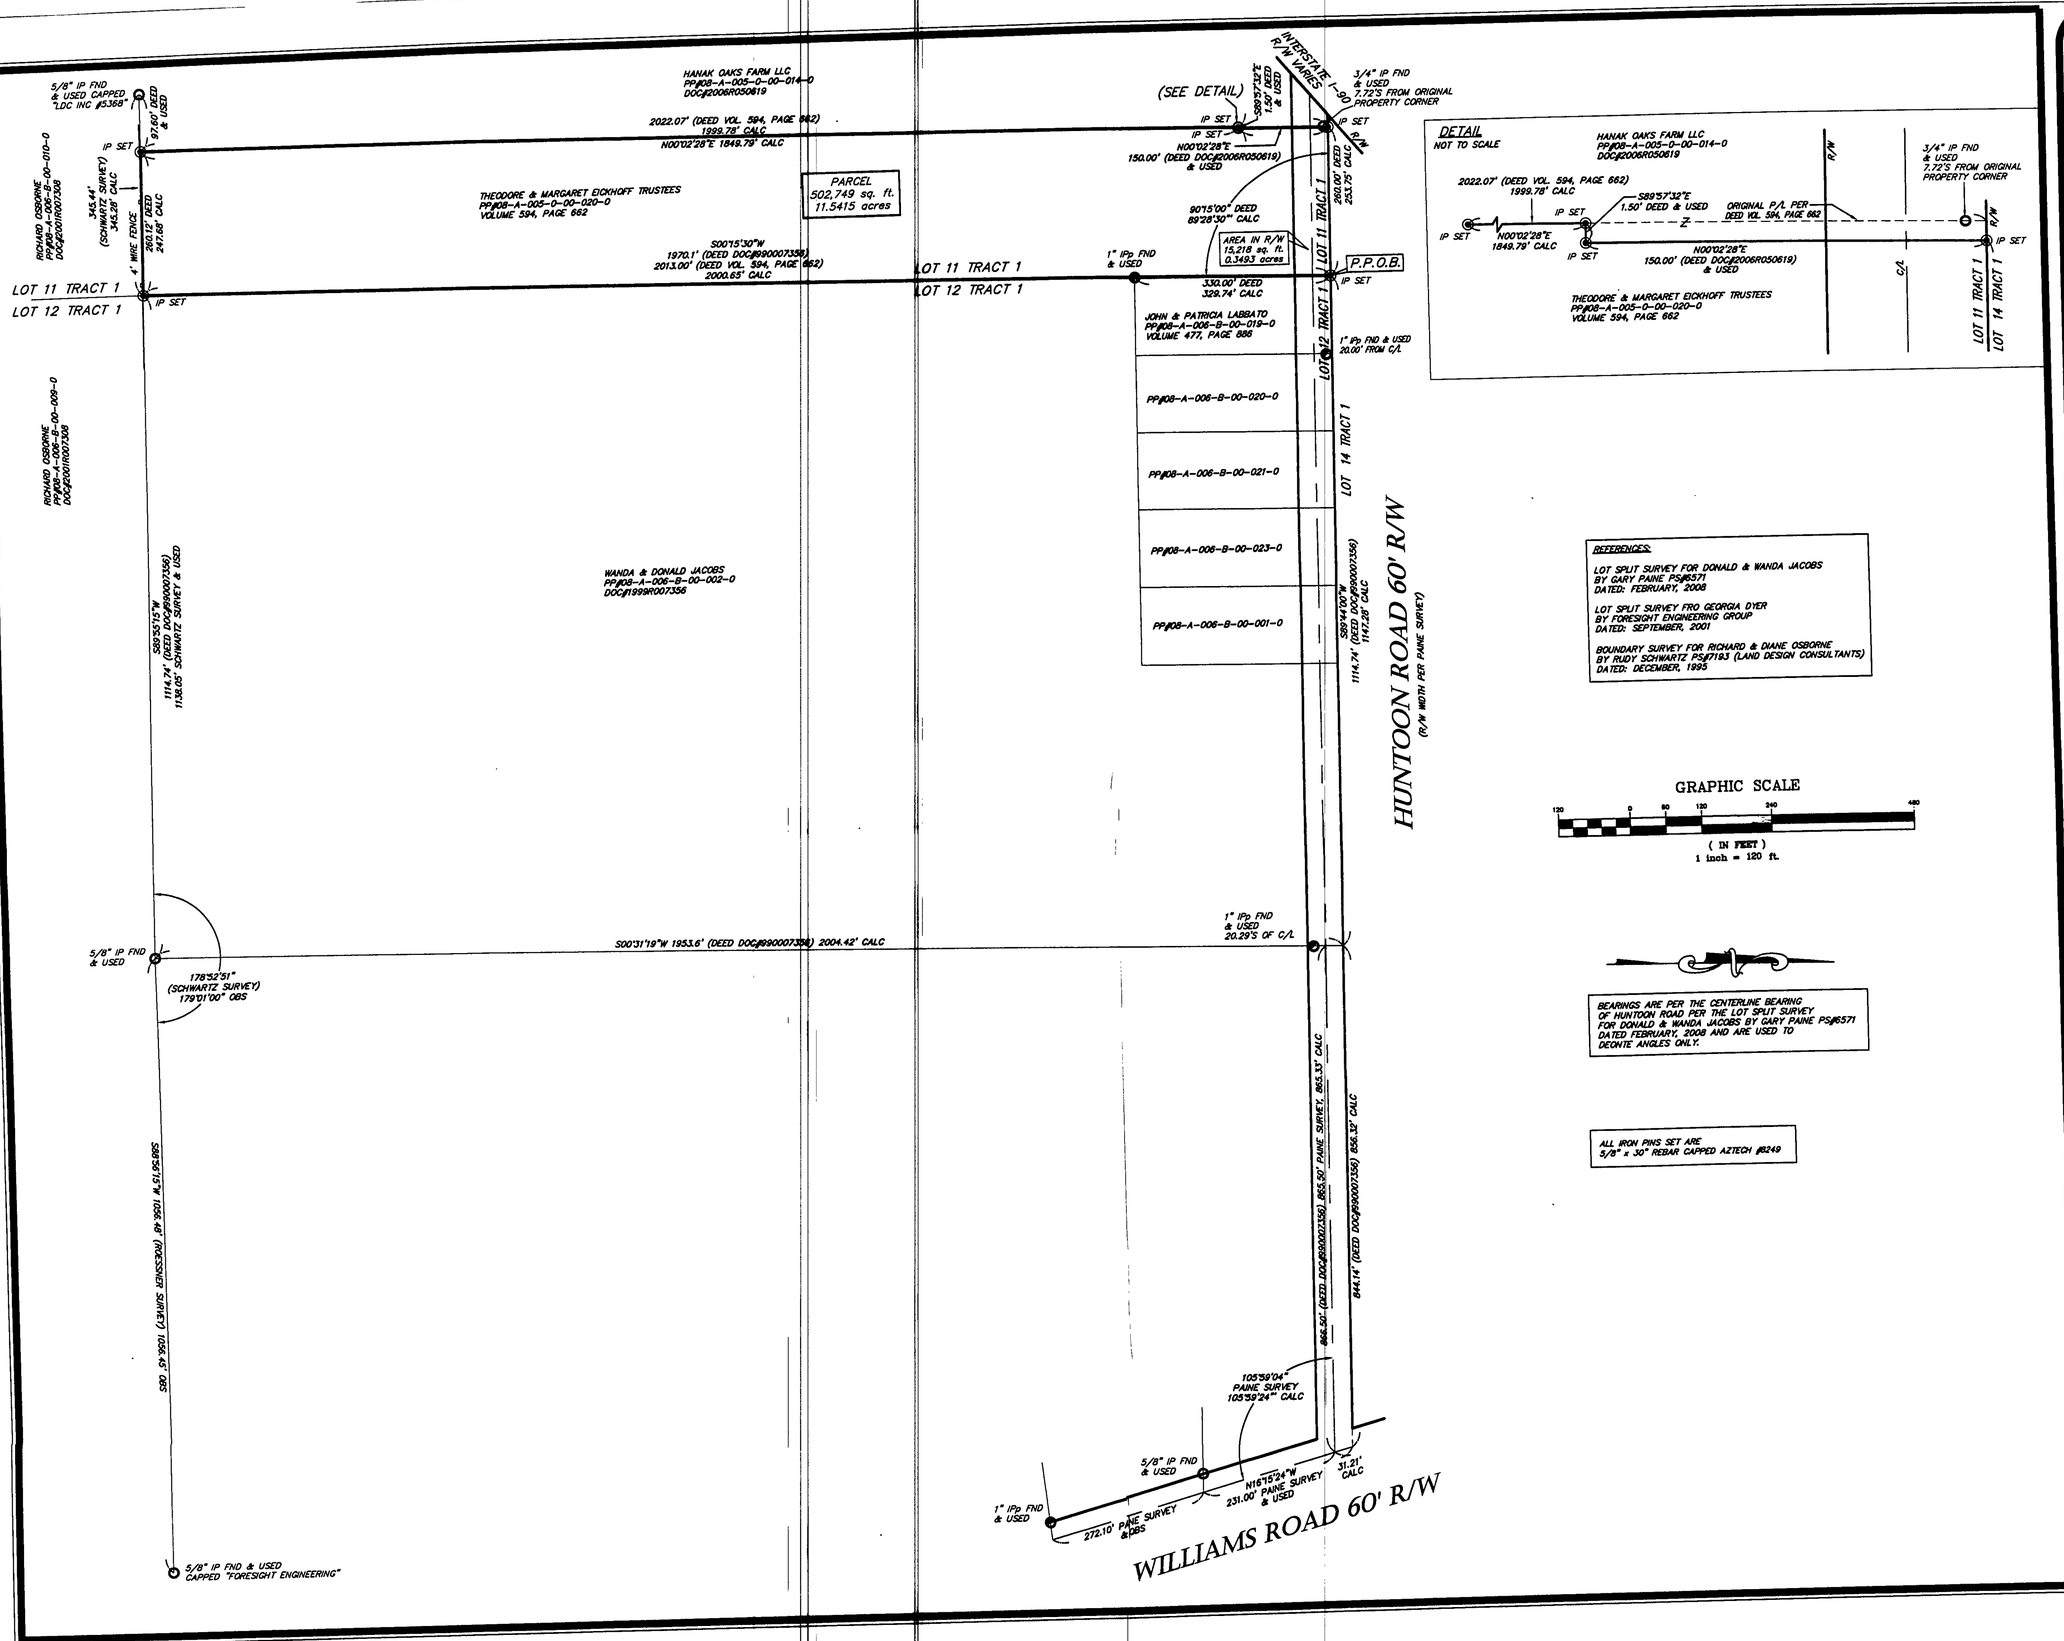

STATE OF OHIO
STAN R. LOCH 8249
REGISTERED PROFESSIONAL SURVEYOR

I CERTIFY THAT I HAVE SURVEYED THE PREMISES AND PREPARED THE SURVEY MAP IN ACCORDANCE WITH THE PROVISIONS OF CHAPTER 4733-37 OF THE OHIO ADMINISTRATIVE CODE.

11-23-11
STAN LOCH DATE
REG SURVEYOR #8249

5425 WARNER ROAD - SUITE 12
VALLEY VIEW, OHIO 44125
440-602-9071
FAX 216-369-0259
AZTECH
ENGINEERING and SURVEYING
Civil Engineering · Land Surveying

SHEET CONTENT

BOUNDARY SURVEY
FOR
THEODORE & MARGARET EICKHOFF TRUSTEES

PP#08-A-005-0-00-020-0

PART OF ORIGINAL LOT 11 TRACT 1

SITUATED IN THE TOWNSHIP OF CONCORD
COUNTY OF LAKE
STATE OF OHIO

REVISIONS

NO.	DATE	DESCRIPTION	BY

HORIZ. SCALE	VERT. SCALE
1" = 120'	
DRAWN BY: CL	DATE: 10/28/2011
CHECKED BY: SRL	DRAWING NO: 20112505
JOB NO: 20112505	SHEET: 1 OF 1