Plat of Survey for the Lake County Metroparks of PPN 08-A-010-0-00-012-0

Situated in the Township of Concord, County of Lake and State of Ohio and known as being part of Lot 17, Tract 1, Township 10 North, Range 8 West of the Connecticut Western Reserve Survey.
September 2009 Scale1"=100'

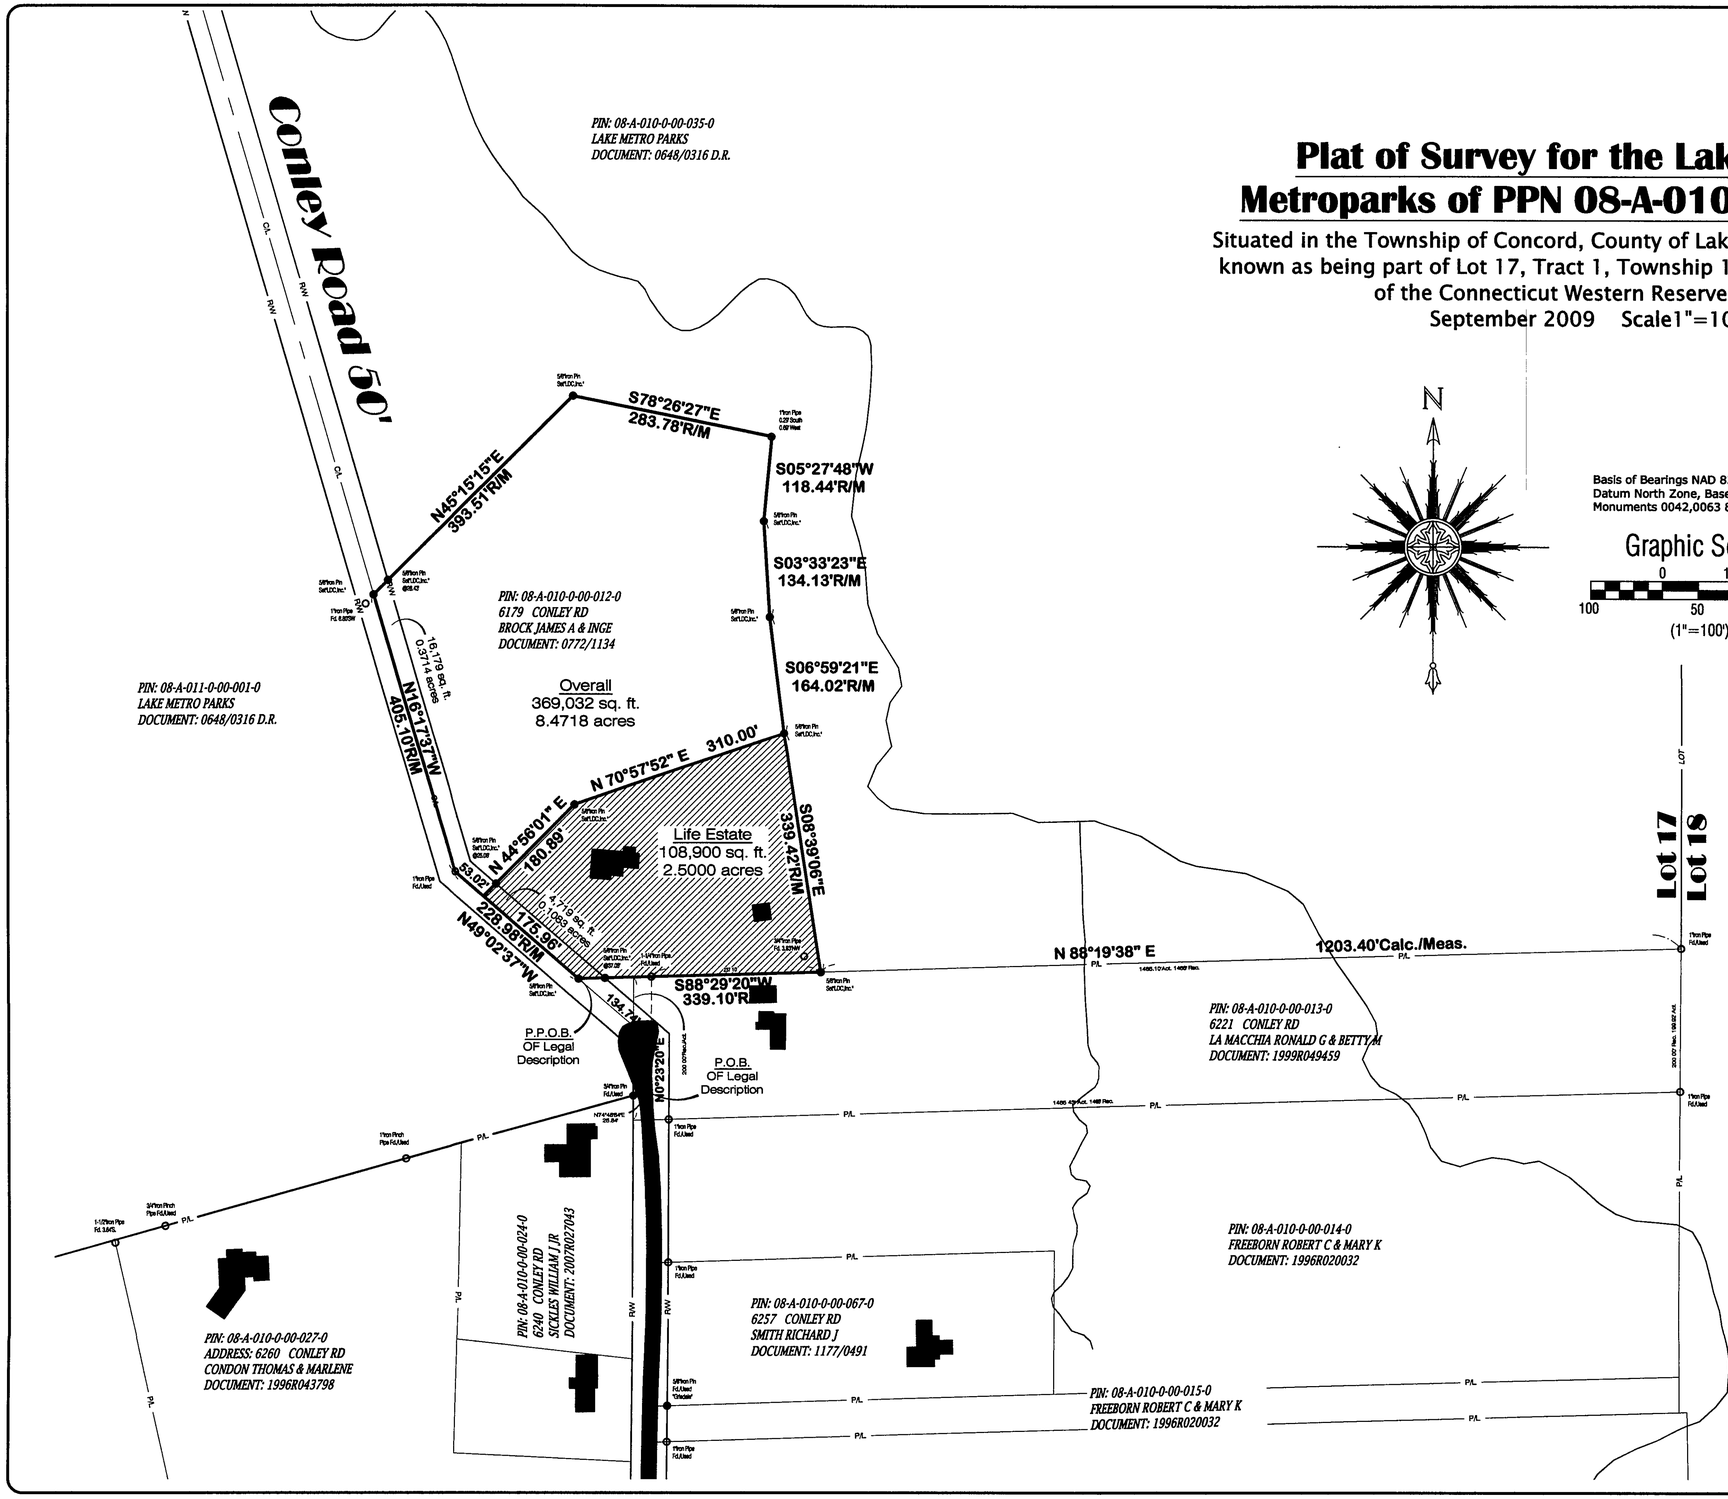

N

Basis of Bearings NAD 83, State Plane Datum North Zone, Based on County Monuments 0042,0063 & 0068

Graphic Scale
0 100
100 50 200
(1"=100')

SURVEY CERTIFICATION:
I hereby certify that this plat was prepared from a field survey made under my direct supervision. Monuments were found or set as indicated. Dimensions are expressed in feet and decimal parts thereof. Bearings refer to NAD 83, OSPCS North Zone. All of which are correct to the best of my knowledge and belief. This plat was prepared in accordance with the provisions of Chapter 4733-37 of the Ohio Administrative Code. This plat was prepared without the benefit of an abstract of title and is subject to any state of facts revealed by a examination of the same. Richard A. Thompson, Jr. 9.9.9

Richard A. Thompson, Jr., P.S. #7388

STATE OF OHIO
RICHARD A. THOMPSON JR. S-7388 REGISTERED
PROFESSIONAL SURVEYOR

SURVEY REFERENCE:
Based on a survey performed by Debevec - Salo & Associates, Inc. In October of 1968.

L.D.C. Inc. d.b.a.
LAND DESIGN consultants
ENGINEERS PLANNERS SURVEYORS
www.LDCInc.net
9025 Osborne Drive, Mentor, Ohio 44060
TEL: (440) 255-8463 (440) 951-LAND
(440) 354-6938 FAX: (440) 255-9575

DATE 9/09/09
SCALE: HOR. 1"=100'
VERT.
FILENAME Brock Boundary
COMPUTER S:
TAB NAME Brock Sur.

SHEET 1 OF 1
CONTRACT No.
LAKEP-1-0803

S:\2009\LAKEP1-0803\dwg\Brock Boundary.dwg, 9/9/2009 1:00:46 PM, Oce TCS600.pc3