DAVID E. & CHRISTI R. REISING

TOWNSHIP OF CONCORD
COUNTY OF LAKE
STATE OF OHIO
PART OF GREAT LOT NO. 33 IN TRACT NO. 4

REVISIONS		
NO.	DATE	BY
1		
2		
3		
4		
5		

PLAN PREPARED BY:
BABCOCK · JONES & ASSOCIATES, INC.
PAINESVILLE, OHIO

DRAWN BY HF	SCALE 1"=40'	PHONE NO. 440-357-1811	
CHK'D. HF	DATE 12/2/08	DRAWING NO. 08-114	
CREW CHIEF LB	APP'D HF		

DESIGN CERTIFICATION

THIS PLAT WAS PREPARED BY ME, AND IS CORRECT TO THE BEST OF MY KNOWLEDGE AND BELIEF.

NAME | SURVEYOR | REGISTRATION NO. #6343

STATE OF OHIO
HARRY J. JONES, JR.
6343
REGISTERED SURVEYOR
12/2/08

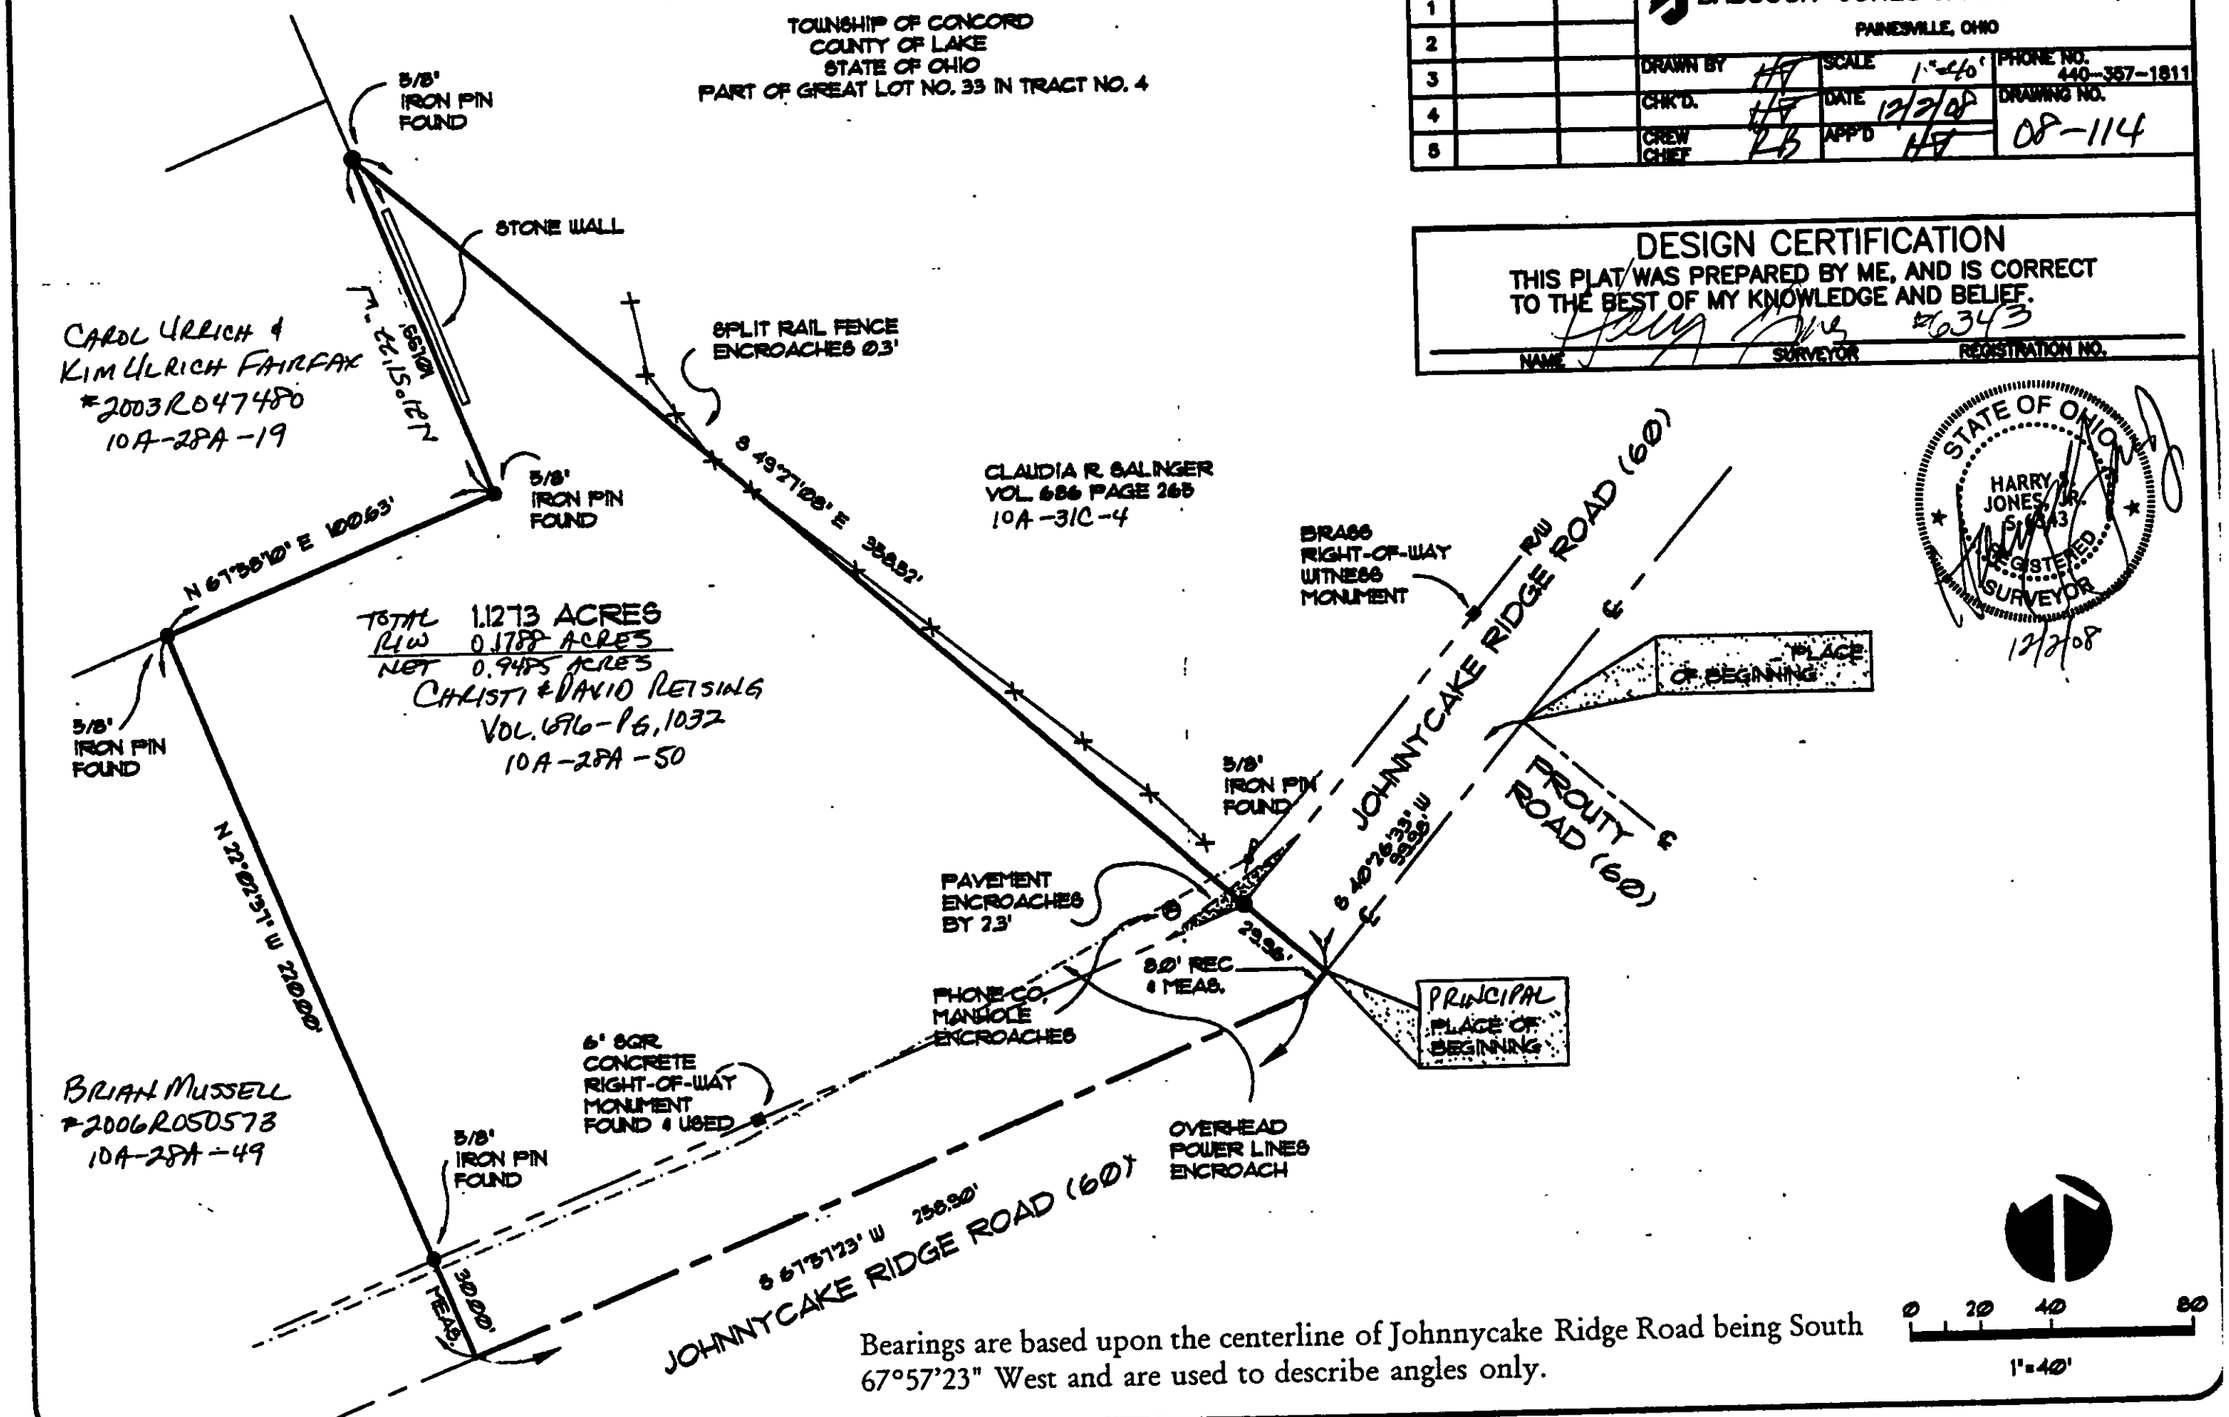

Bearings are based upon the centerline of Johnnycake Ridge Road being South 67°57'23" West and are used to describe angles only.