LEGEND

IP FD/SET	IRON PIN FOUND/SET
IPp FD	IRON PIPE FOUND
REC.	RECORD
OBS.	OBSERVED
V. PG.	VOLUME, PAGE
DOC.	DOCUMENT NUMBER

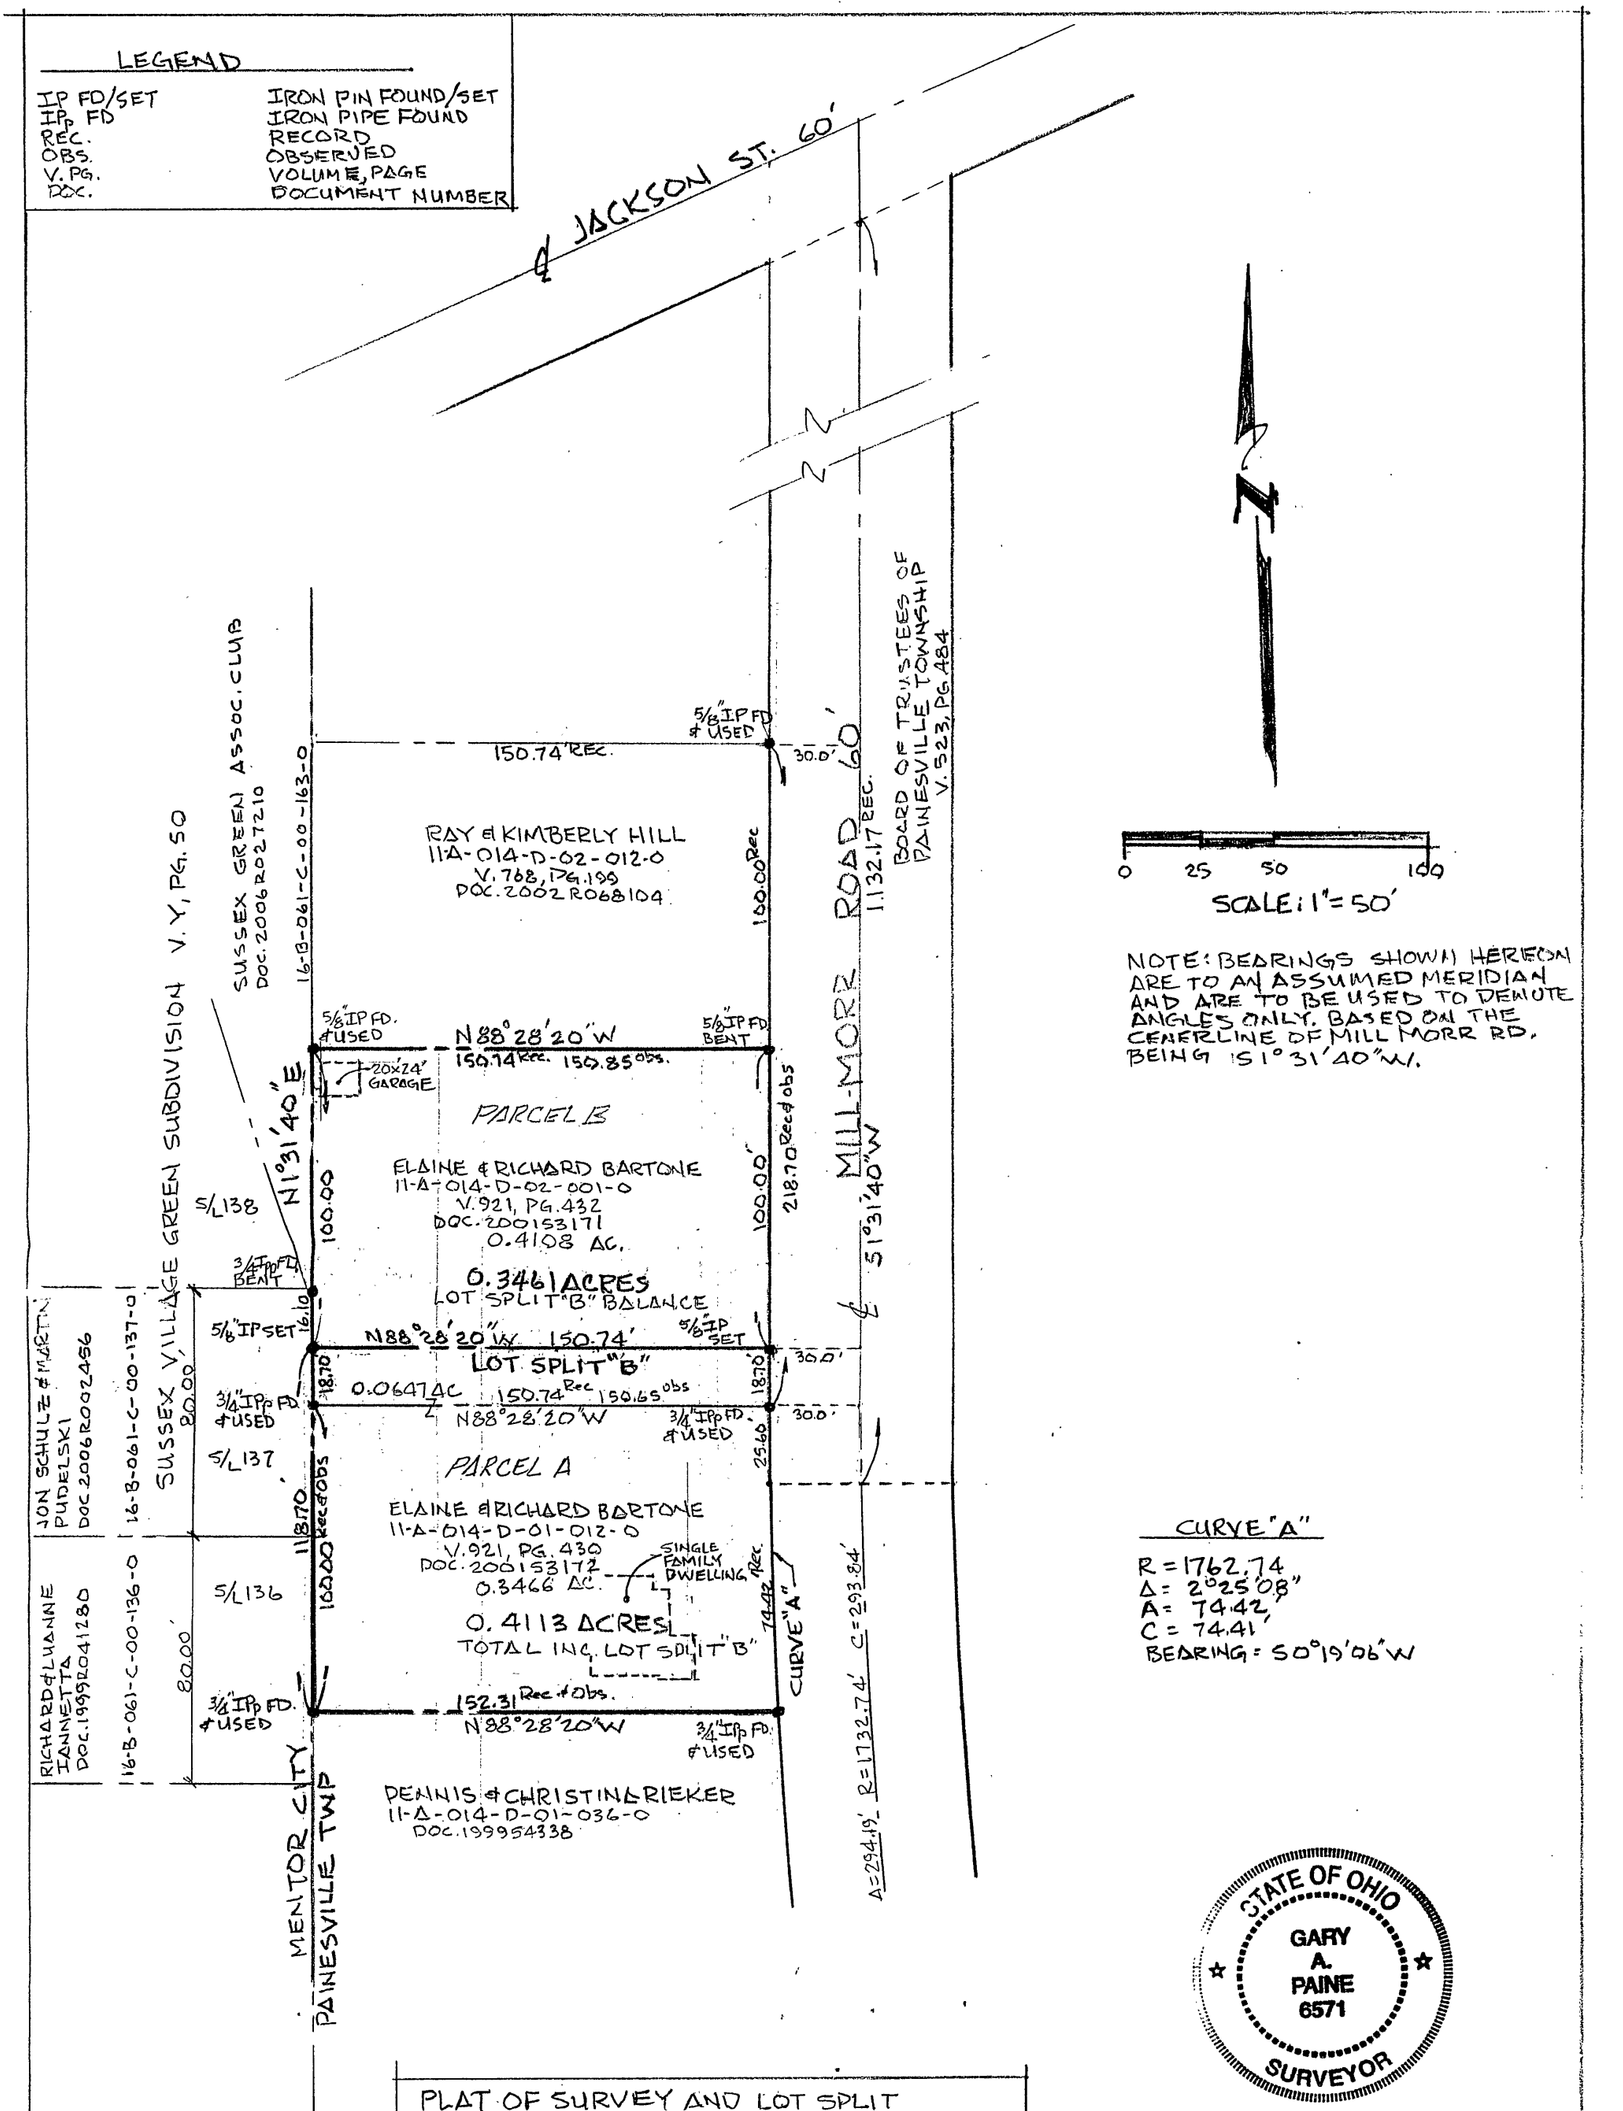

NOTE: BEARINGS SHOWN HEREON ARE TO AN ASSUMED MERIDIAN AND ARE TO BE USED TO DENOTE ANGLES ONLY. BASED ON THE CENERLINE OF MILL MORR RD. BEING S1°31'40"W.

CURVE "A"

R = 1762.74
Δ = 2°25'08"
A = 74.42'
C = 74.41'
BEARING: S0°19'06"W

PLAT OF SURVEY AND LOT SPLIT FOR ELAINE & RICHARD BARTONE OF PARCELS OF LAND SITUATED IN THE TOWNSHIP OF PAINESVILLE, COUNTY OF LAKE, AND STATE OF OHIO, AND KNOWN AS BEING A PART OF LOT Nº 43, TRACT Nº 4, AS SURVEYED BY GARY A. PAINE, REG. SURVEYOR Nº 6571 IN AUGUST, 2006

STATE OF OHIO
GARY A. PAINE
6571
SURVEYOR

IT IS CERTIFIED THAT THE COURSES, DISTANCES, AND OTHER PARTICULARS SHOWN ON THIS PLAT ARE CORRECT TO THE BEST OF MY KNOWLEDGE AND BELIEF.

GARY A. PAINE REG. SURVEYOR
Nº 6571