Situated in the Township of Painesville, County of Lake, State of Ohio, and known as being a part of Lot 20, Tract 1 in said Township owned by Sidco, LLC. by deed recorded in volume 764, page 487, 2001R059351 of the Lake County Records.

The bearings as shown hereon are based on the Eastern Woodlands Subdivision.

● 5/8" rebar set, 30" long,capped Foresight engineering

This Plat was prepared without the benefit of an abstract of Title and is subject to any state of facts revealed by an examination of the same.

This Plat represents a Survey which meets the minimum standards for a Boundary Survey in The State of Ohio as specified in the Administrative Code Chapter 4733-37 Surveyed in December 1998 and updated in June 2004 & 2013 by Foresight Engineering Group, Inc. Under the supervision of Steven N. Roessner, P.S. #7070

7/9/13
Date

Steven N. Roessner, P.S. #7070
Foresight Engineering Group, Inc.

STATE OF OHIO
STEVEN N. ROESSNER
S-7070
REGISTERED
PROFESSIONAL SURVEYOR

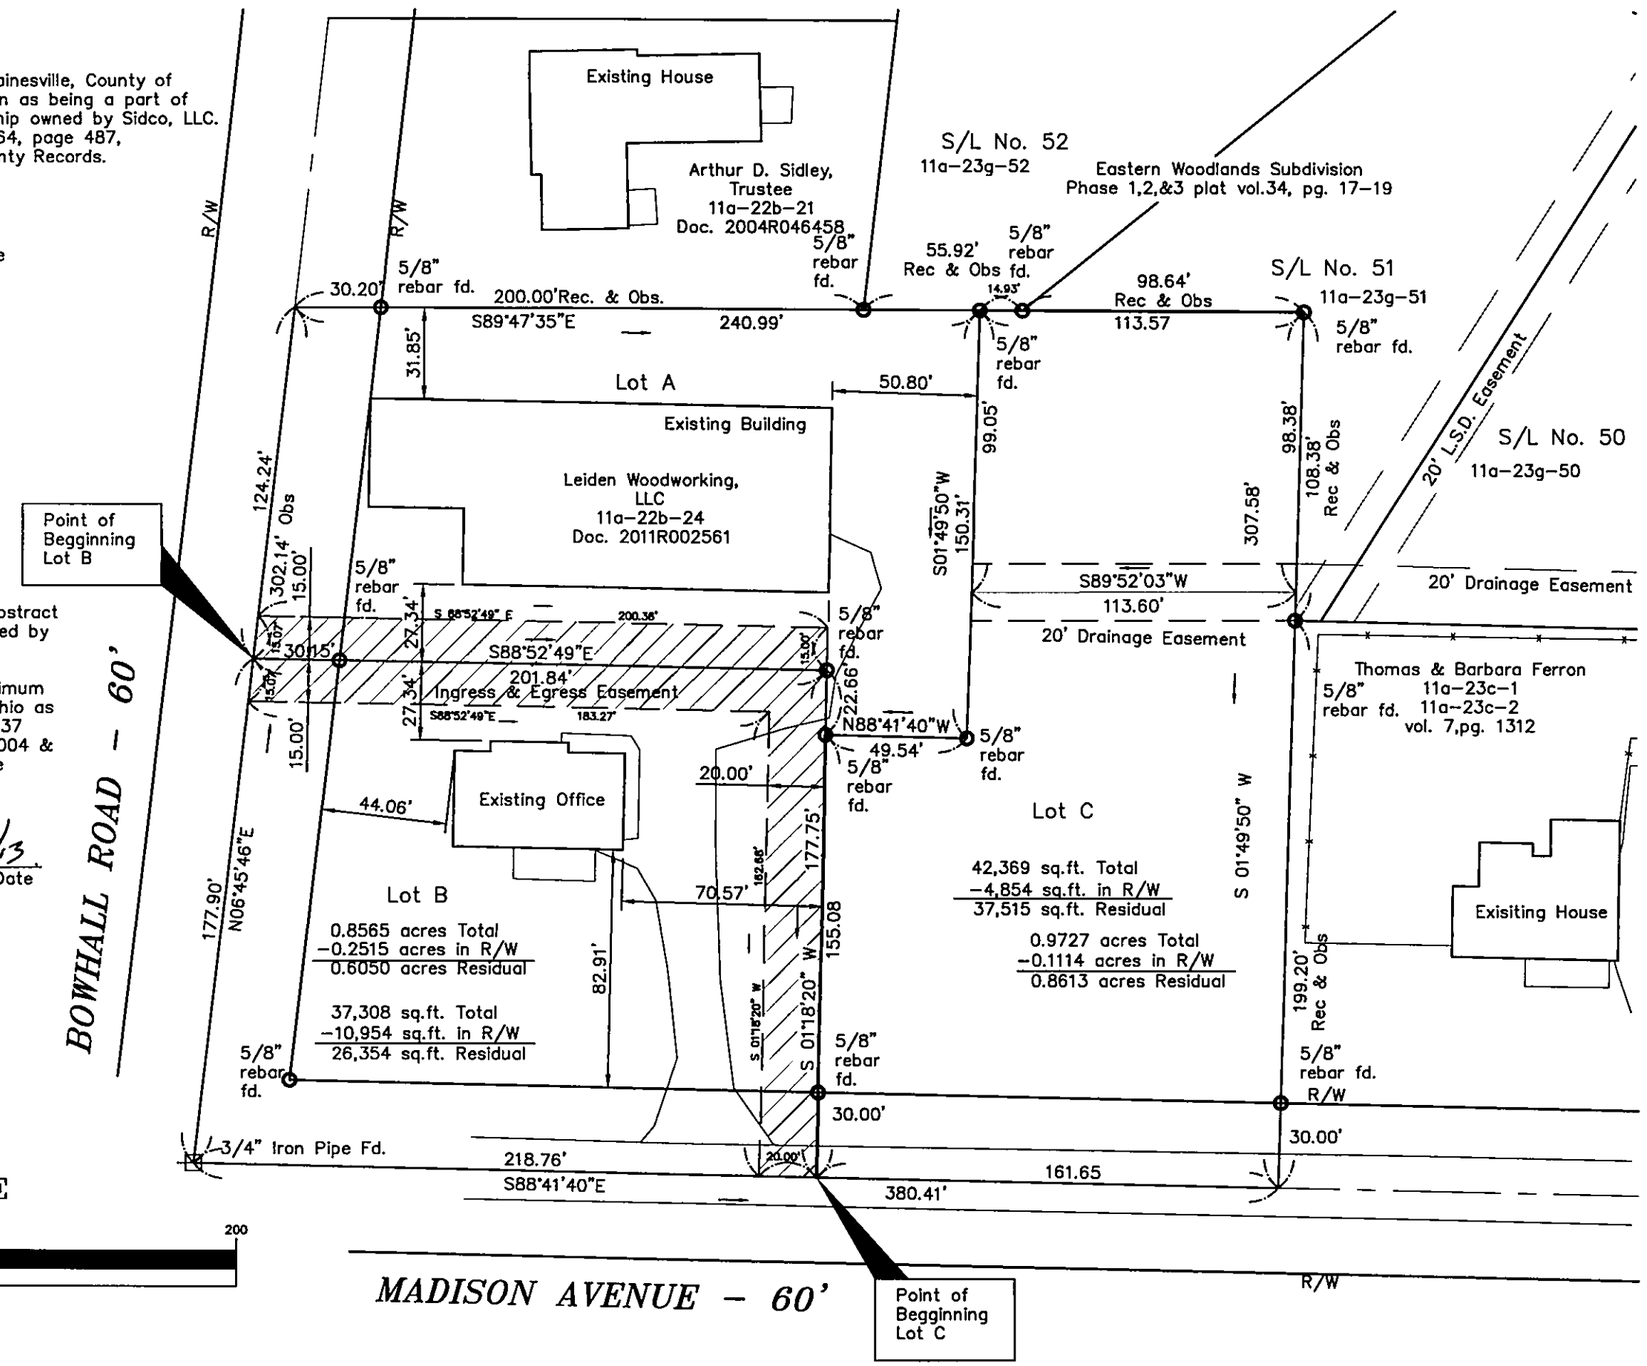

GRAPHIC SCALE

50 0 25 50 100 200

(IN FEET)
1 inch = 50 ft.

Foresight Engineering Group
Engineers & Surveyors
440 255-5013
440 255-5014 fax
350 Center Street, Unit F
Chardon, Ohio 44024

SCALE : Horz. 1" = 50'
Vert. NONE

FILE NAME:
I:\SD19809\130708

DATE :
July 8, 2013

REVISIONS:

Sidco, LLC.
Parcel #11A-22B-18
Painesville Twp - Lake County - Ohio
Plat of Survey

SHEET NO.
1 / 1