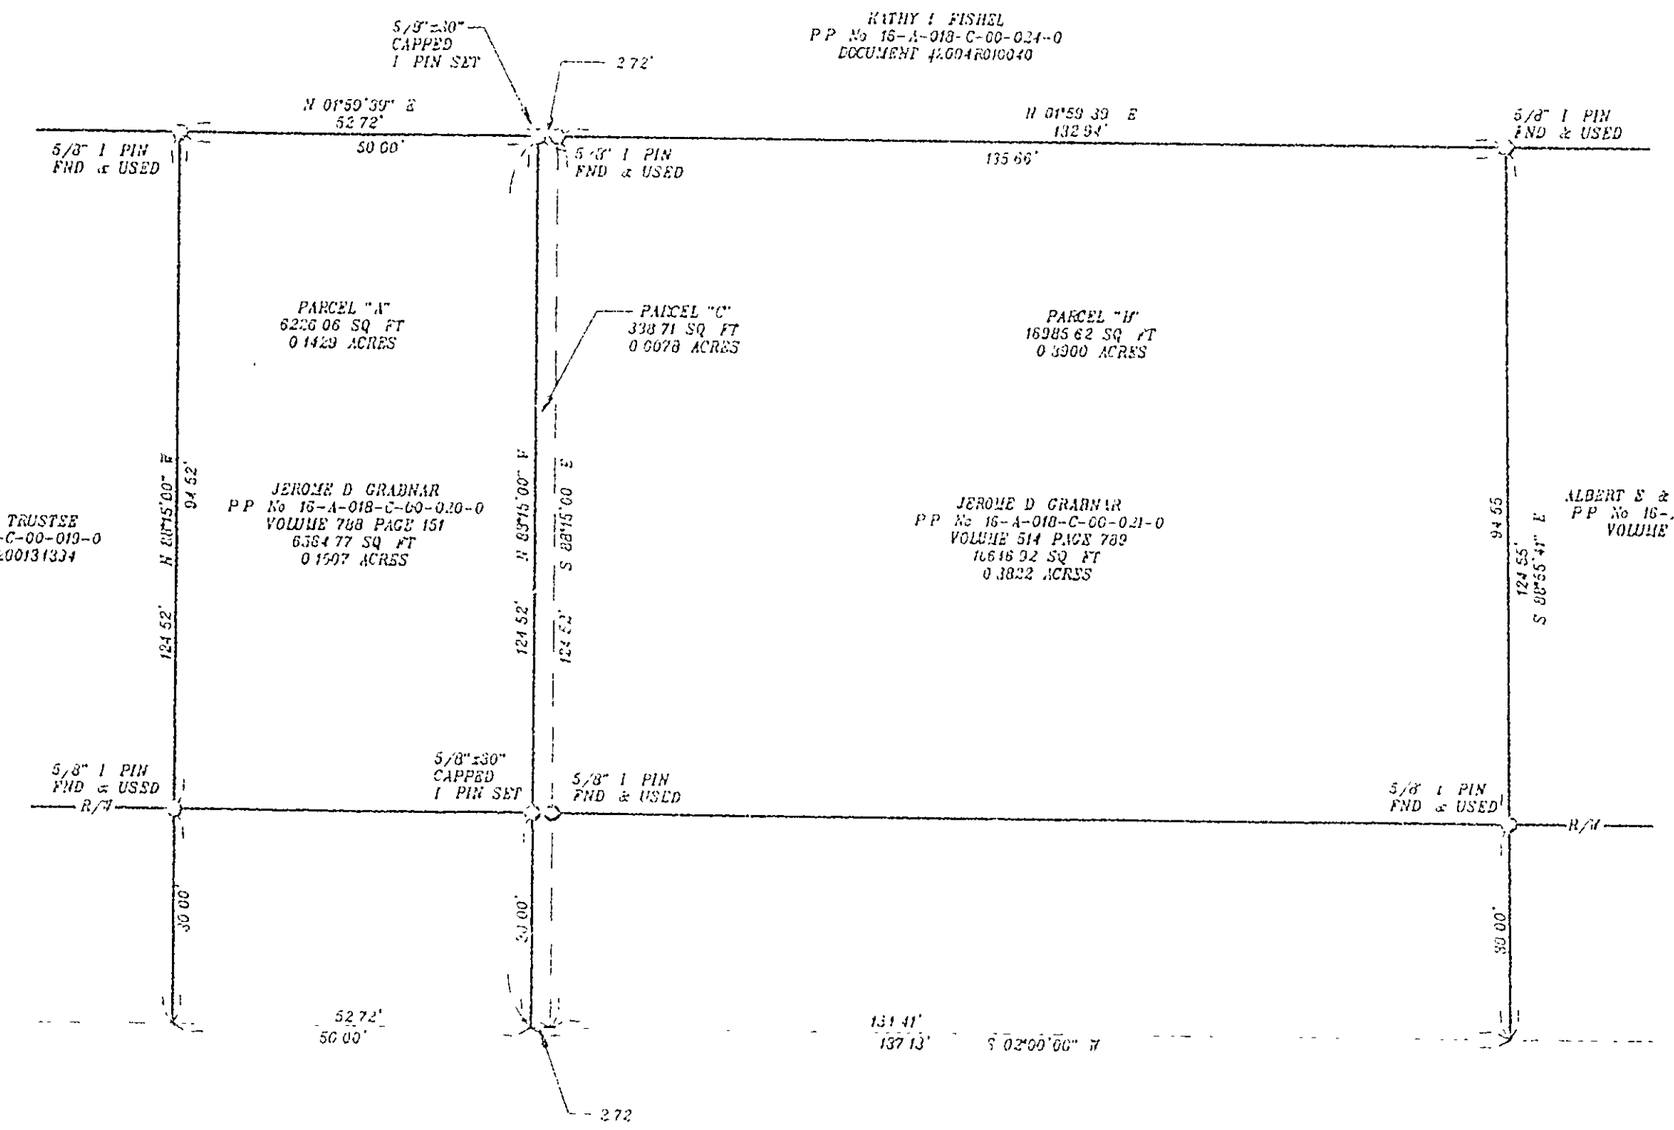

STATE OF OHIO
JOHN CLOUD SKONIECZNY
S-6556
REGISTERED SURVEYOR

I CERTIFY THAT THIS PLAN WAS PREPARED BY ME AND IS CORRECT TO THE BEST OF MY KNOWLEDGE AND BELIEF

REG. SURVEYOR #6556

JOHN C. SKONIECZNY
7739 VIEWMOUNT DR.
PAINESVILLE, OHIO 44077
PH. 352-7742

LITTLE MOUNTAIN ROAD (60 FEET WIDE)

BASIS OF BEARING:
CENTERLINE OF LITTLE MOUNTAIN ROAD, N 02°00'00" E, AS RECORDED IN DOCUMENT No 200134304 IN THE LAKE COUNTY RECORD OF DEEDS

GRAPHIC SCALE

20 0 10 20 40 80

1 inch = 20 ft.

LOT SPLIT FOR: JEROME GRABNAR

SCALE 1" = 20'	APPROVED	DRAWN BY SWC
DATE JUNE 05		REVISED

BEING KNOWN AS PARKS LOT, P P No 16A-18C-021&16A-18C-020 AS RECORDED IN V 514 P. 789& V. 788 P 151 IN THE L.C.R.D.
CITY OF MENTOR – COUNTY OF LAKE – STATE OF OHIO

JOB# 05-4220

DRAWING NUMBER 05-2624